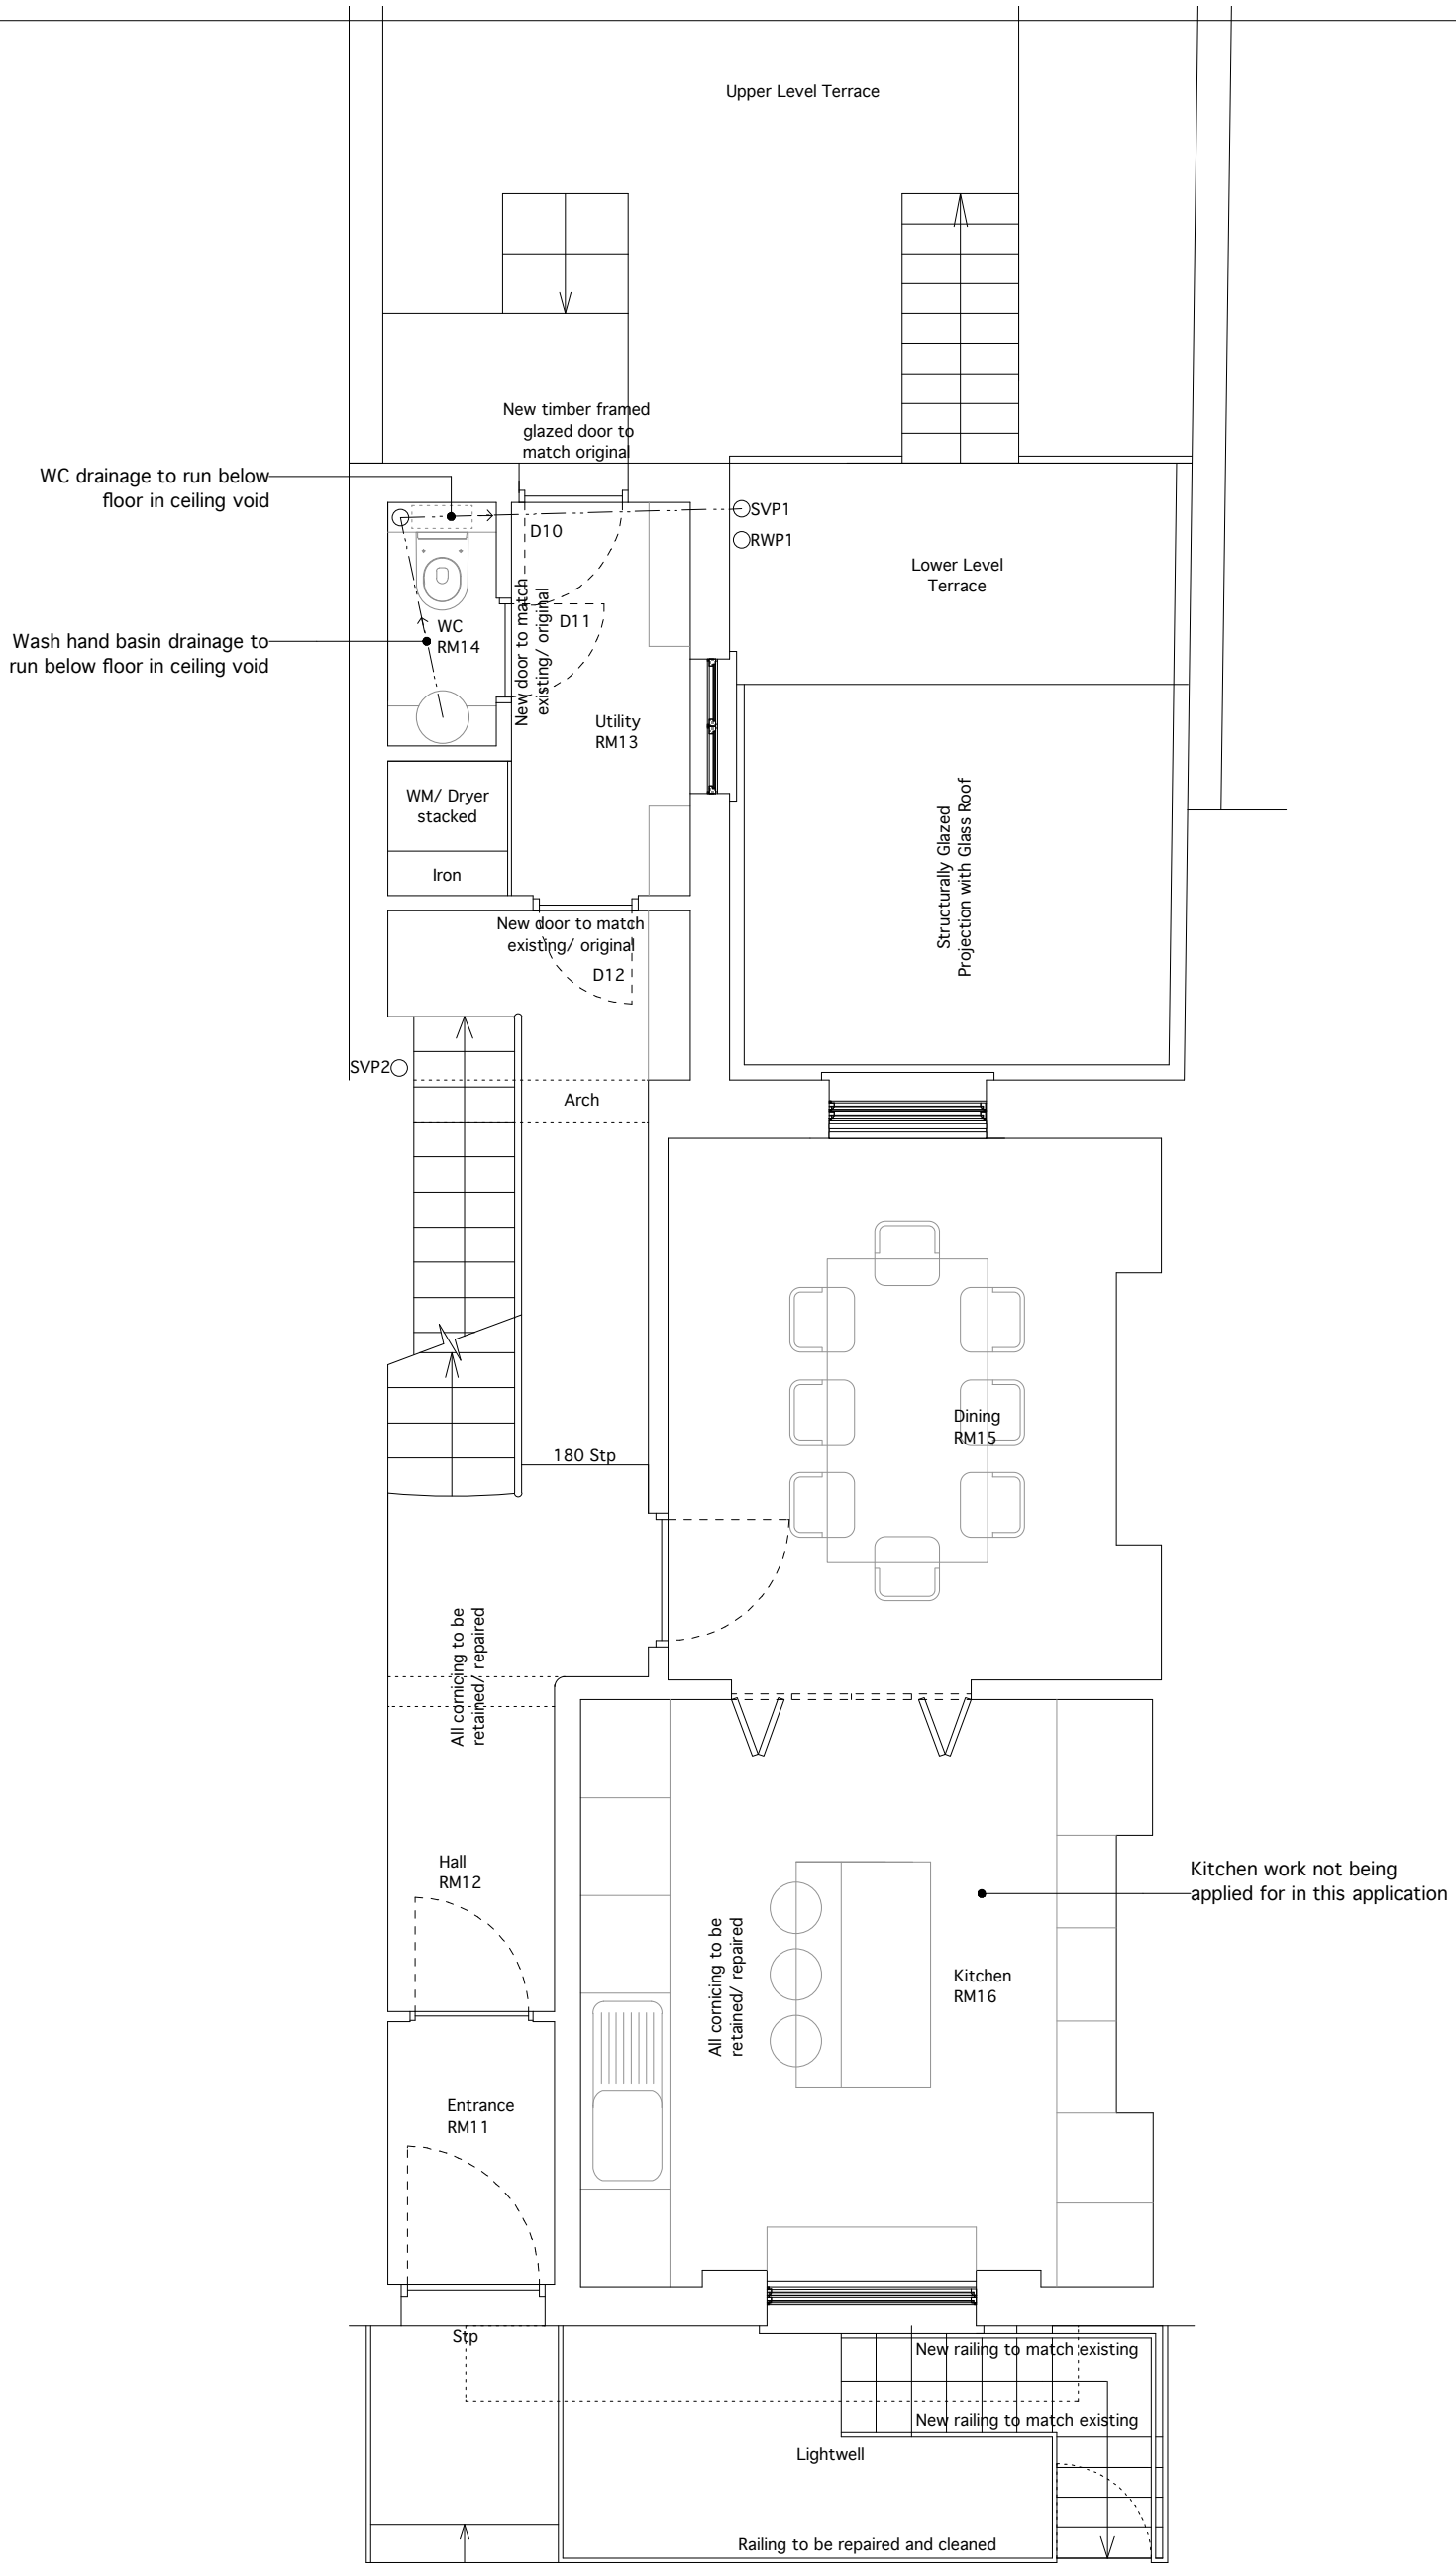

0m
1m
2m
3m
4m
5m

Drawing to be read in conjunction with consultants information.
Do not scale from drawing.
All dimensions to be checked on site.
Drawing only to be used for purposes indicated.
Notify Architect of any discrepencies.
© WEBB ARCHITECTS LIMITED

N

REV
A-
B-
C-
D-
E-
F- 09.07.13- Step added to front Light Well stair, handrail added to front Light Well stair, References added
G- 10.07.13- Hall door moved
H- 18.10.13- Steps revised
I- 01.11.13- Note added
J- 19.08.14- Notes relating to drainage added

t 020 89680279
m 077 98854810
richard@webb-architects.co.uk
WEBB ARCHITECTS LIMITED

37 DELANCEY STREET

PROPOSED GROUND FLOOR PLAN

1:50 / A3

FOR INFORMATION

1096.01.12(J)