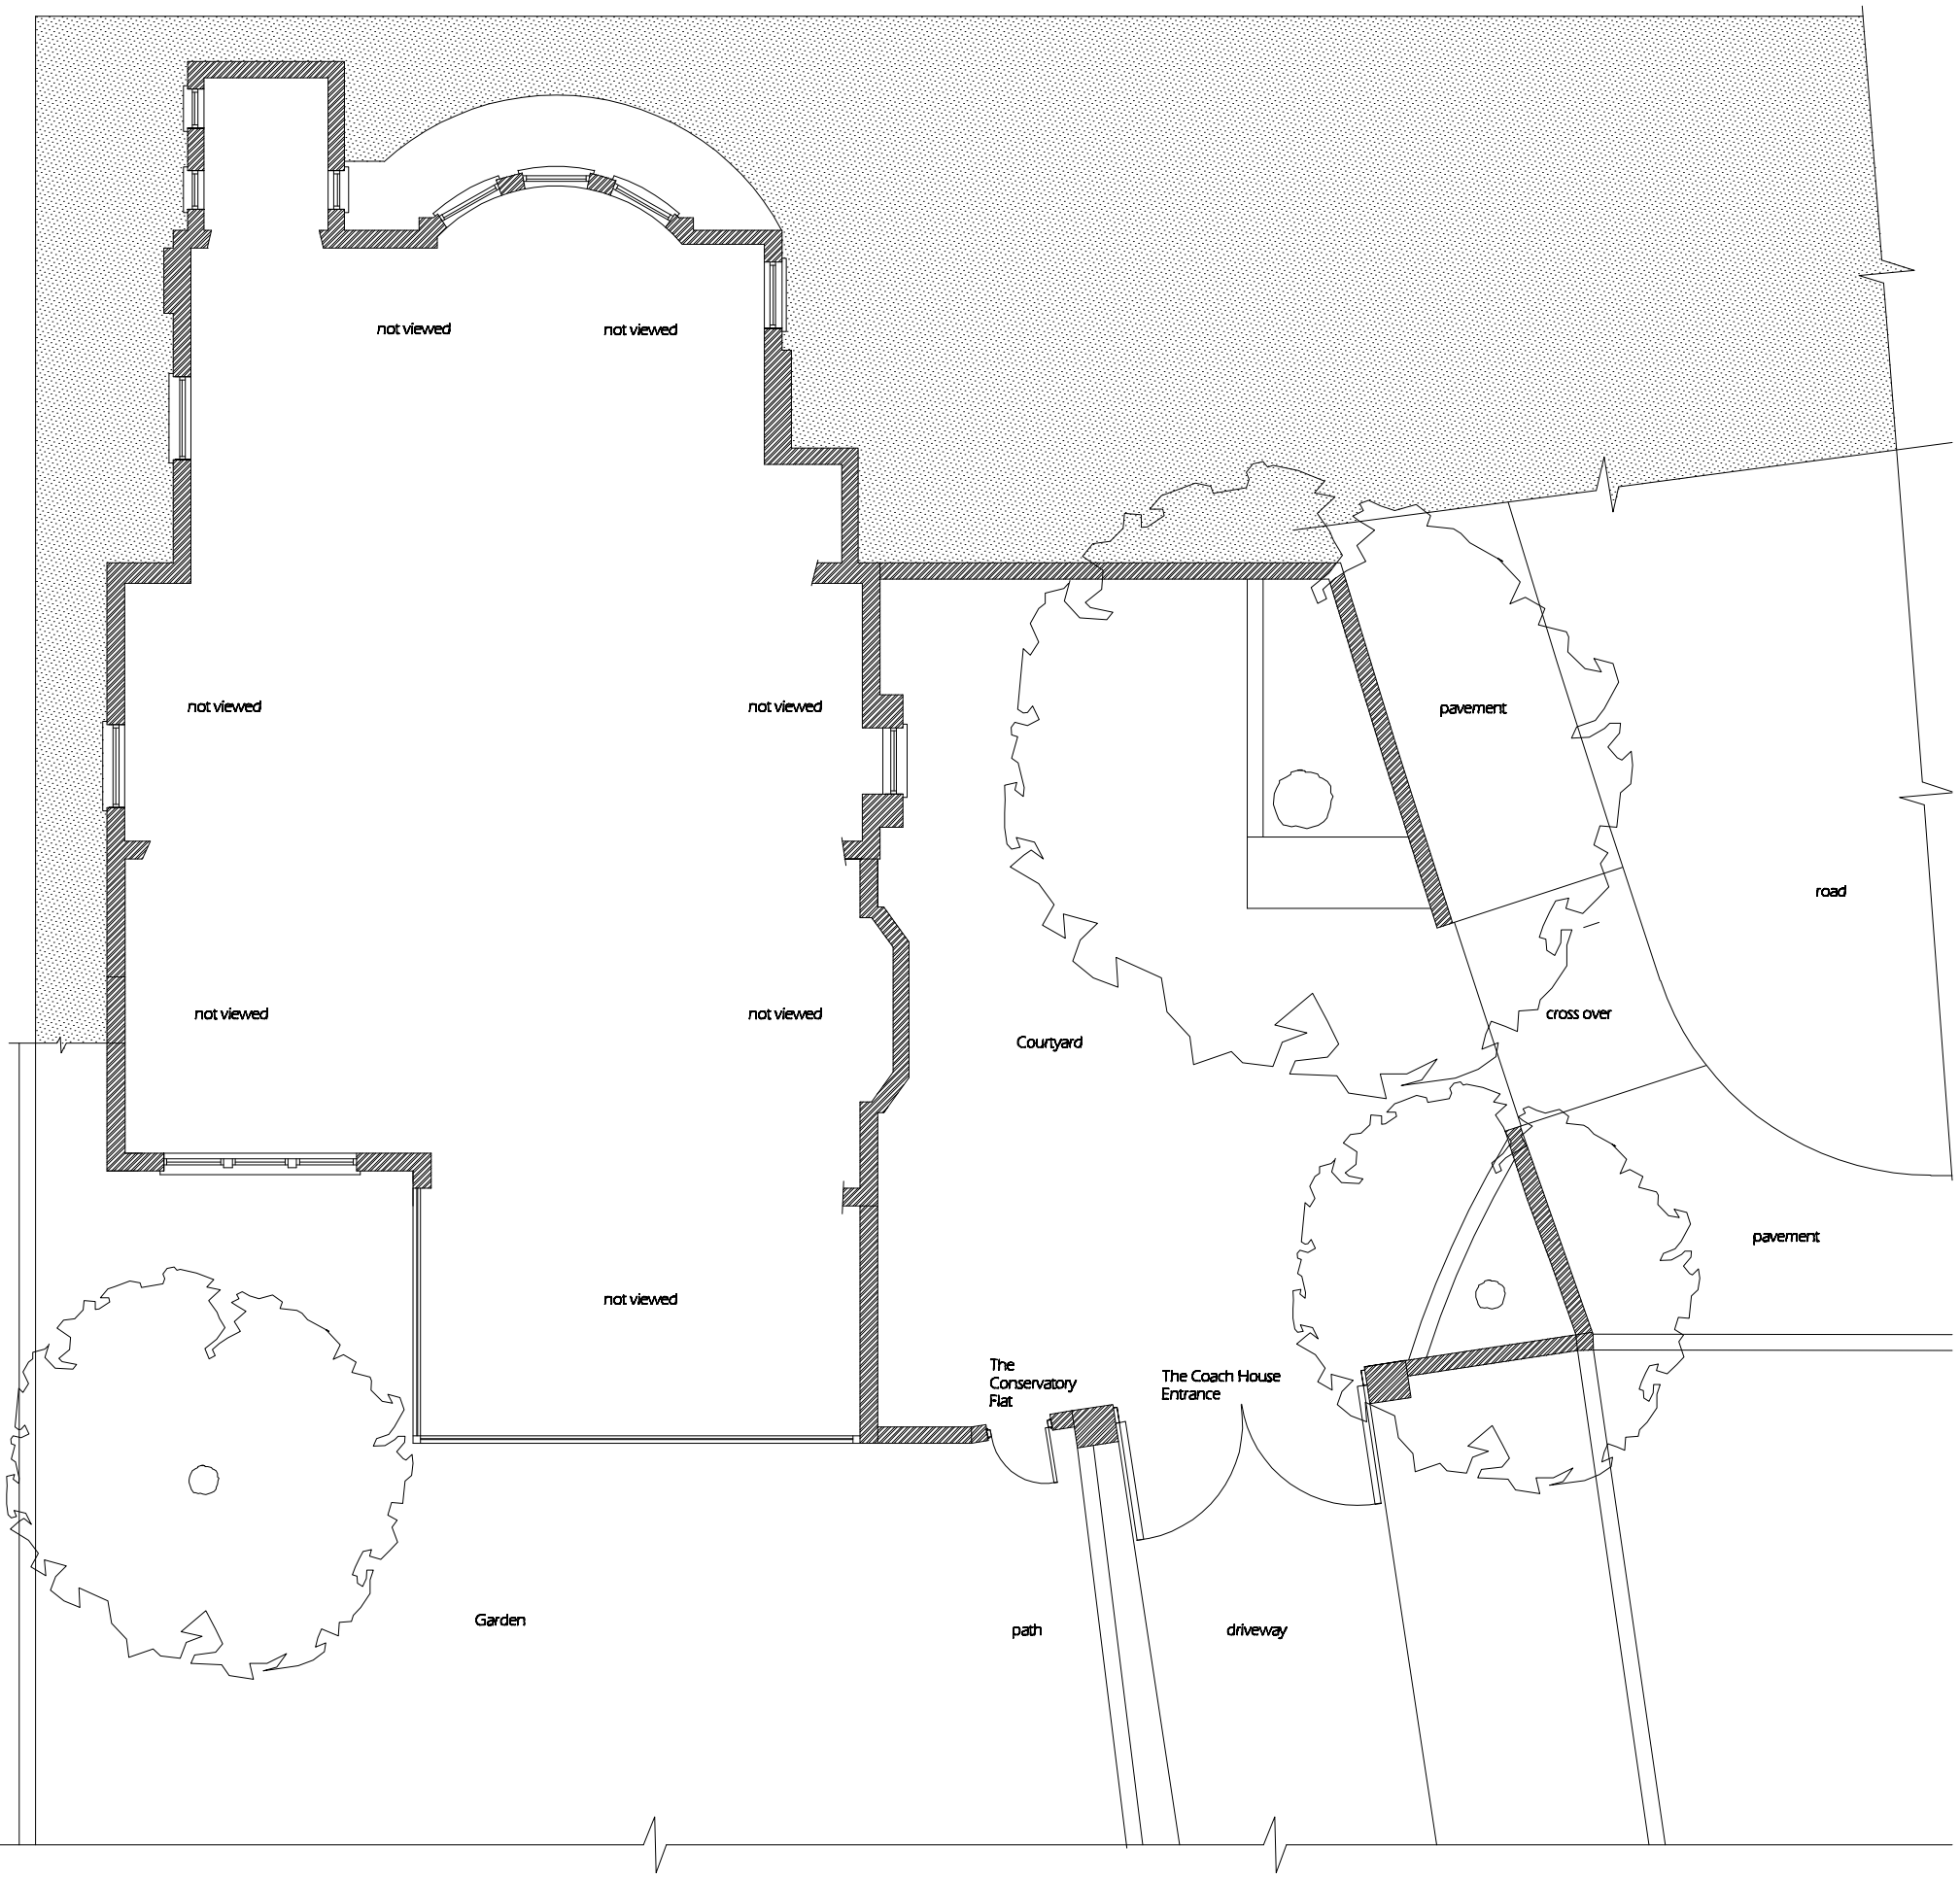

01/02 Existing Lower Ground Floor Plan
1:100

Revision -

Scale Bar
1:100
0 1 2 3 4 5 6 7 8 9 10m

DRAWING TITLE
Existing Lower Ground Floor Plan

SCALE	DATE	CONTACT	DRAWN	CHECKED
1:100 @ A3	Aug 14	antony	arh	arh

DRAWING NO. 08-2014/01-02 -

PROJECT NAME
Rear Extension
Flat 4
12 Rosslyn Hill
London NW3

arharchitecture
thrid floor, 57 greek streeet, london w1d 3dx
e-mail arharchitecture@live.co.uk mob: 07736 67 53 15