


# LOCATION PLAN 1/1250

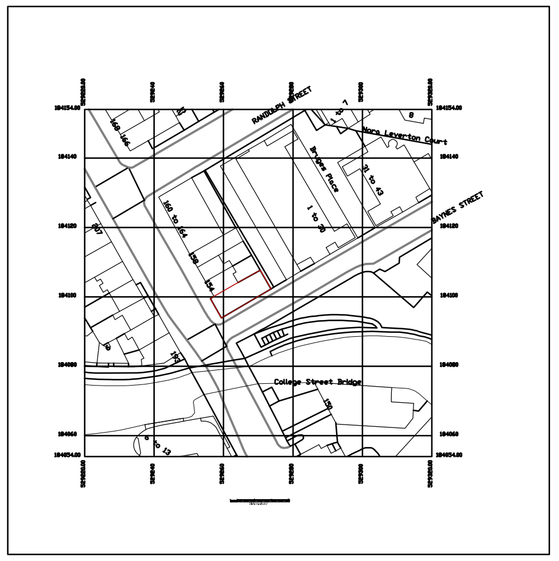


BAYNES STREET

Scale = REFER TO TITLE BLOCK
scale only for planning purposes

Plan

# FOR PLANNING
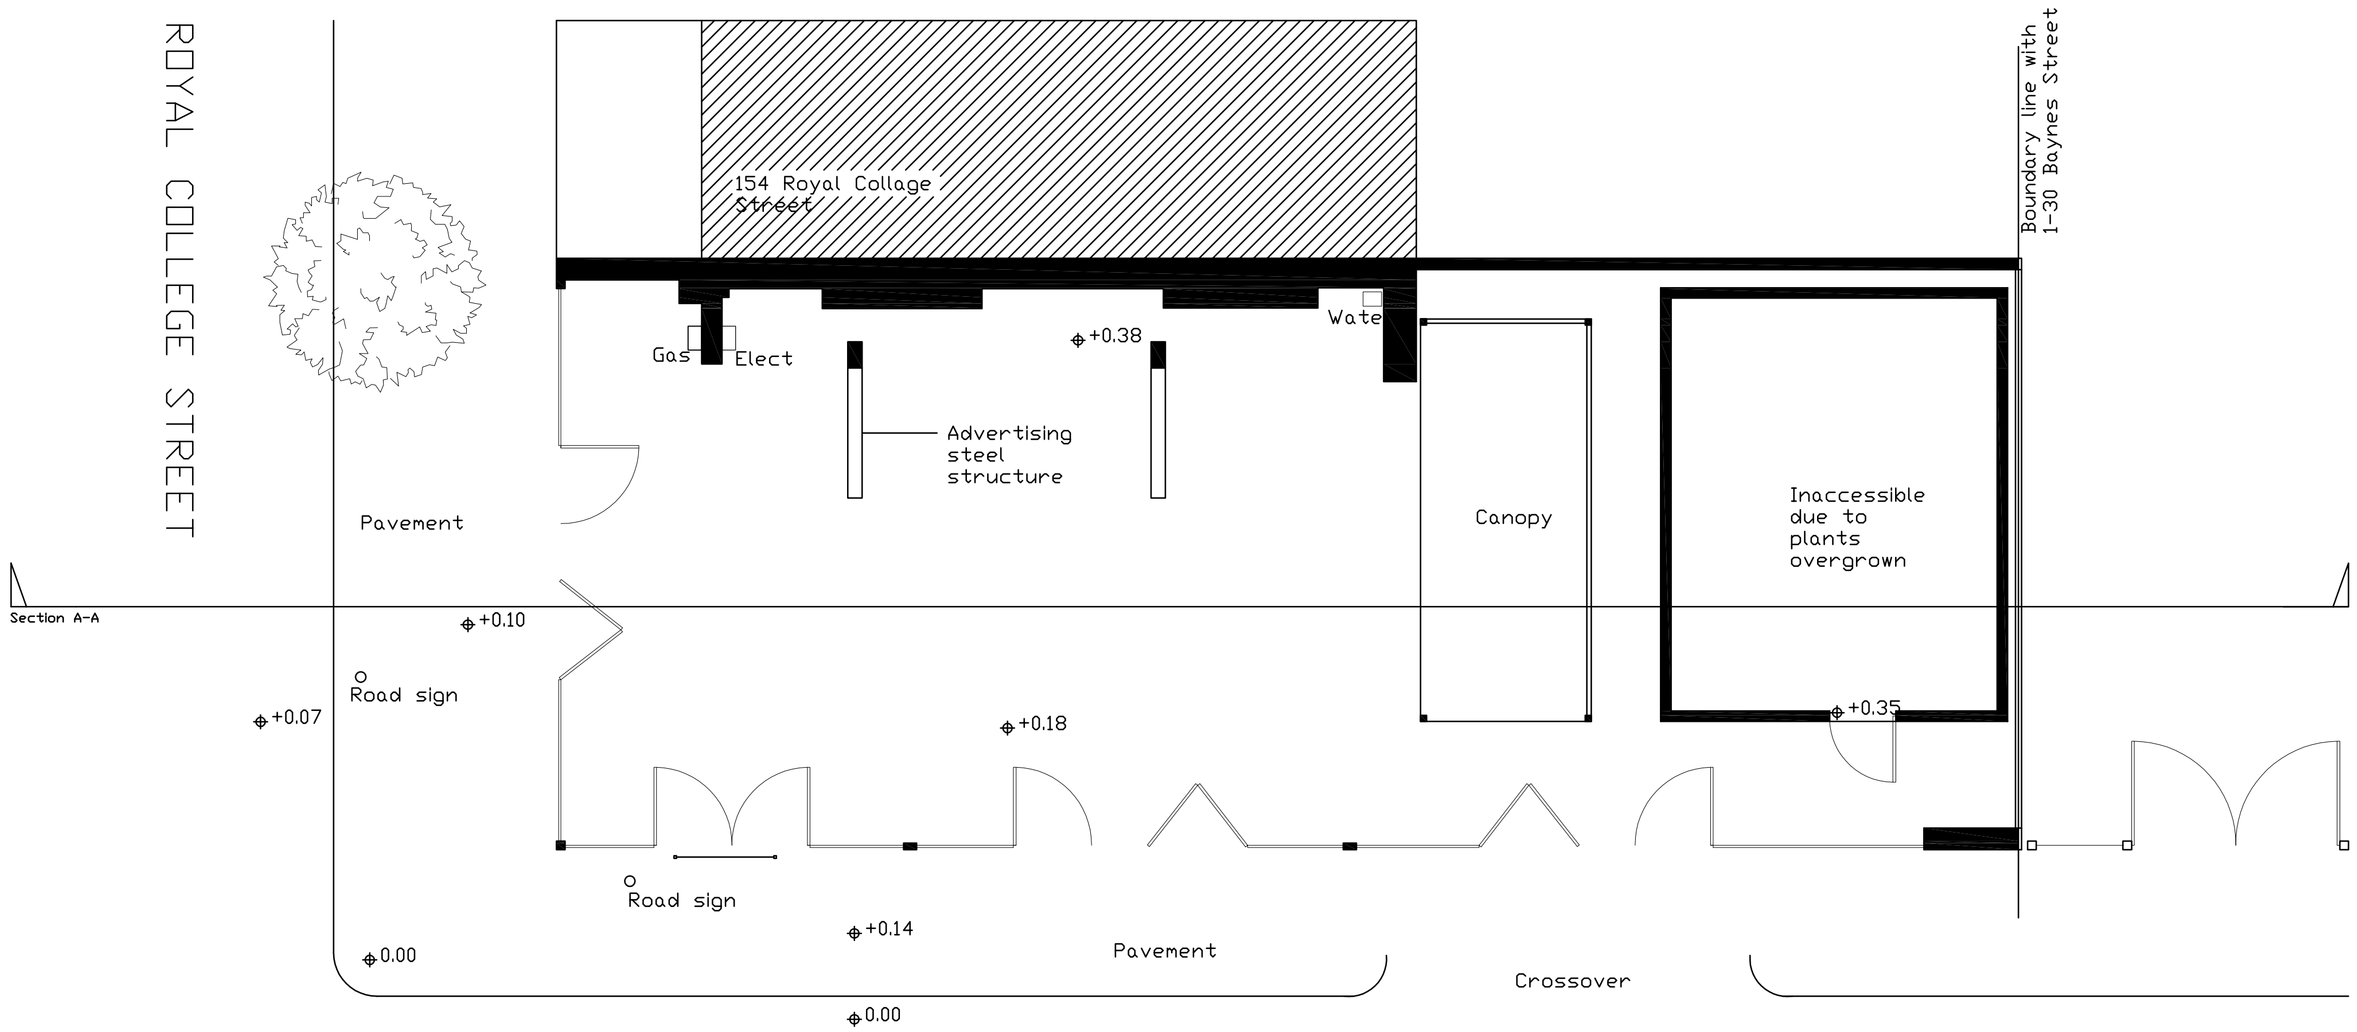
| revision | date | initials | description of amendments |
|---|---|---|---|
| ? | ??.??.?? | ?? | ? |
| ? | ??.??.?? | ?? | ? |

Omnibus, 39–41 North Road, London, N7 9DP Email: info@foundation-architecture.com

Foundation architecture ltd.

project: 152 ROYAL COLLEGE STREET

title: EXISTING SITE PLAN

| scale | date | drawn | checked | job no. | dwg no. | rev. |
|---|---|---|---|---|---|---|
| 1:50 @ A1 | JUNE 2014 | FAL | | 503 | E001 | |

All dimensions to be verified on site.

*Scale is 1:100 at A3