This drawing is based on current available information and is subject to a full survey

All dimensions and areas are approximate

These proposals are subject to planning consent, Building Regulation approval and Rights of Light and Party Wall agreements

NOTES

REV	NOTES	DATE
A	Handrails and tactile paving amended.	12/08/14
B	Handrails and notes amended.	01/09/14

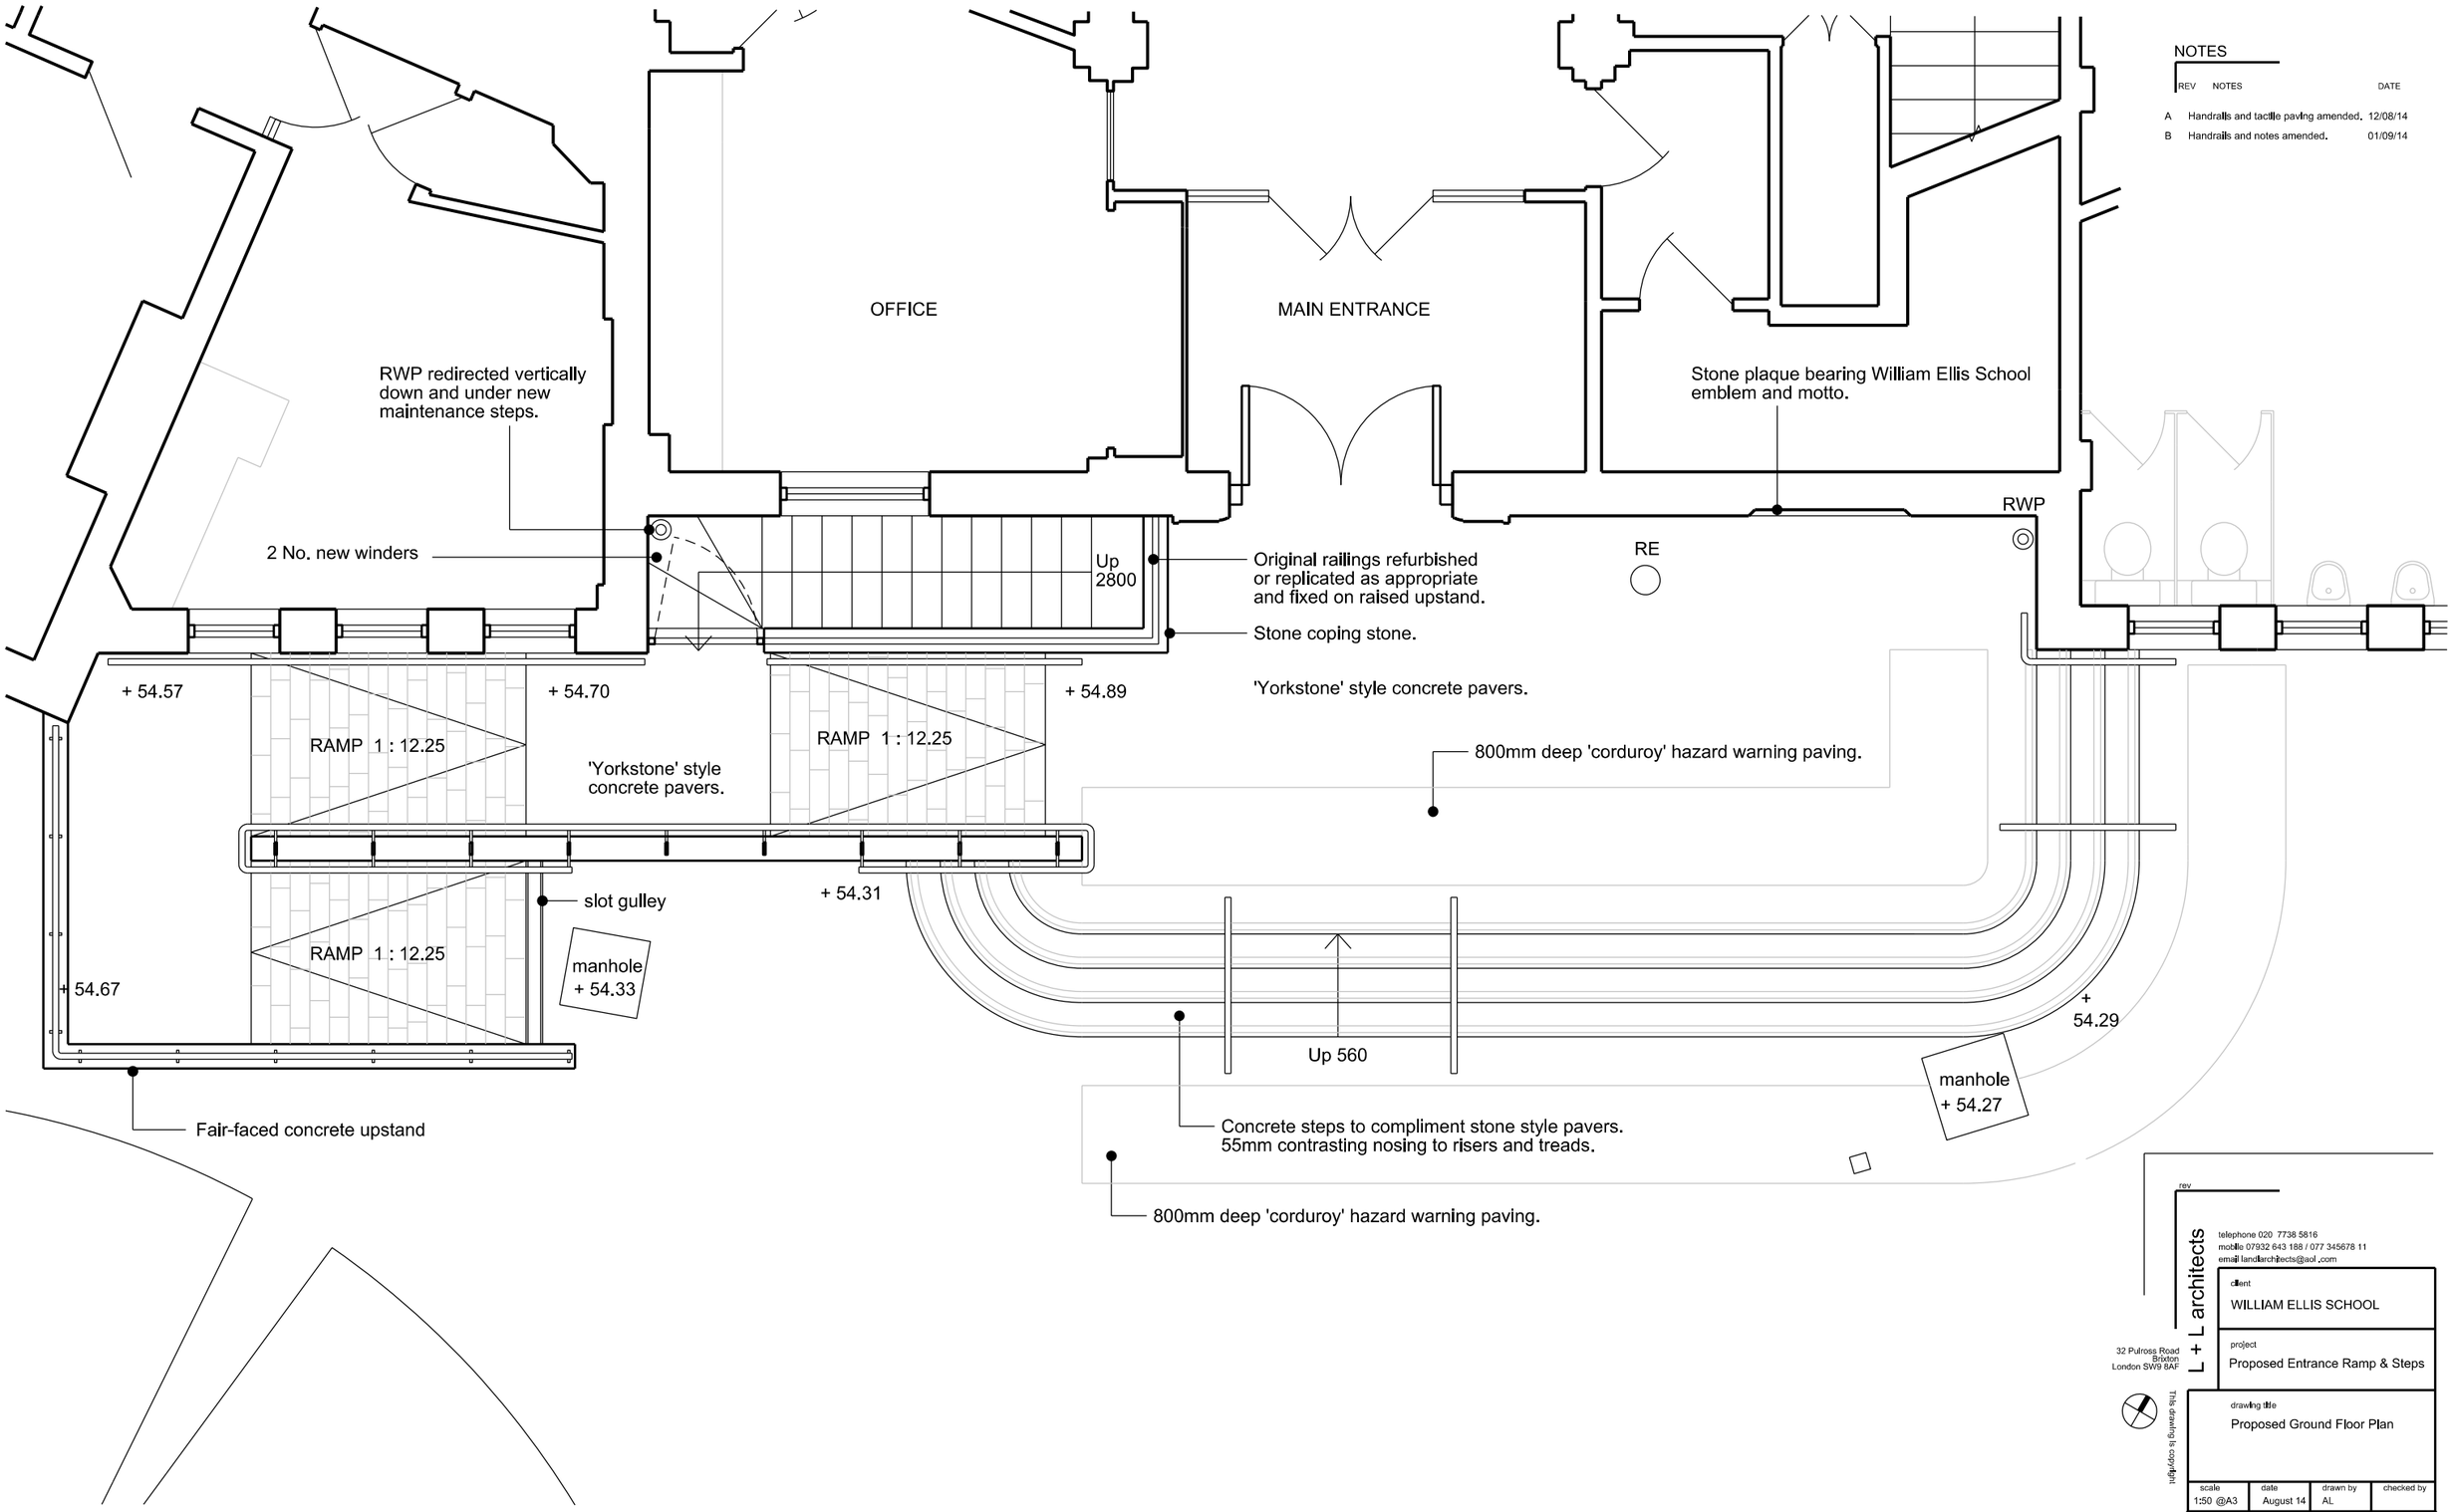

rev

L + L architects

telephone 020 7738 5816
mobile 07932 643 188 / 077 345678 11
email landlarchitects@aol.com

32 Pulross Road
Brixton
London SW9 8AF

client
WILLIAM ELLIS SCHOOL

project
Proposed Entrance Ramp & Steps

drawing title
Proposed Ground Floor Plan

scale	date	drawn by	checked by
1:50 @A3	August 14	AL	

number	revision
026 / 021	B

This drawing is copyright

Do not scale off this drawing. Use figured dimensions only. All dimensions and levels to be checked and confirmed on site.