ISO A1 594mm x 841mm

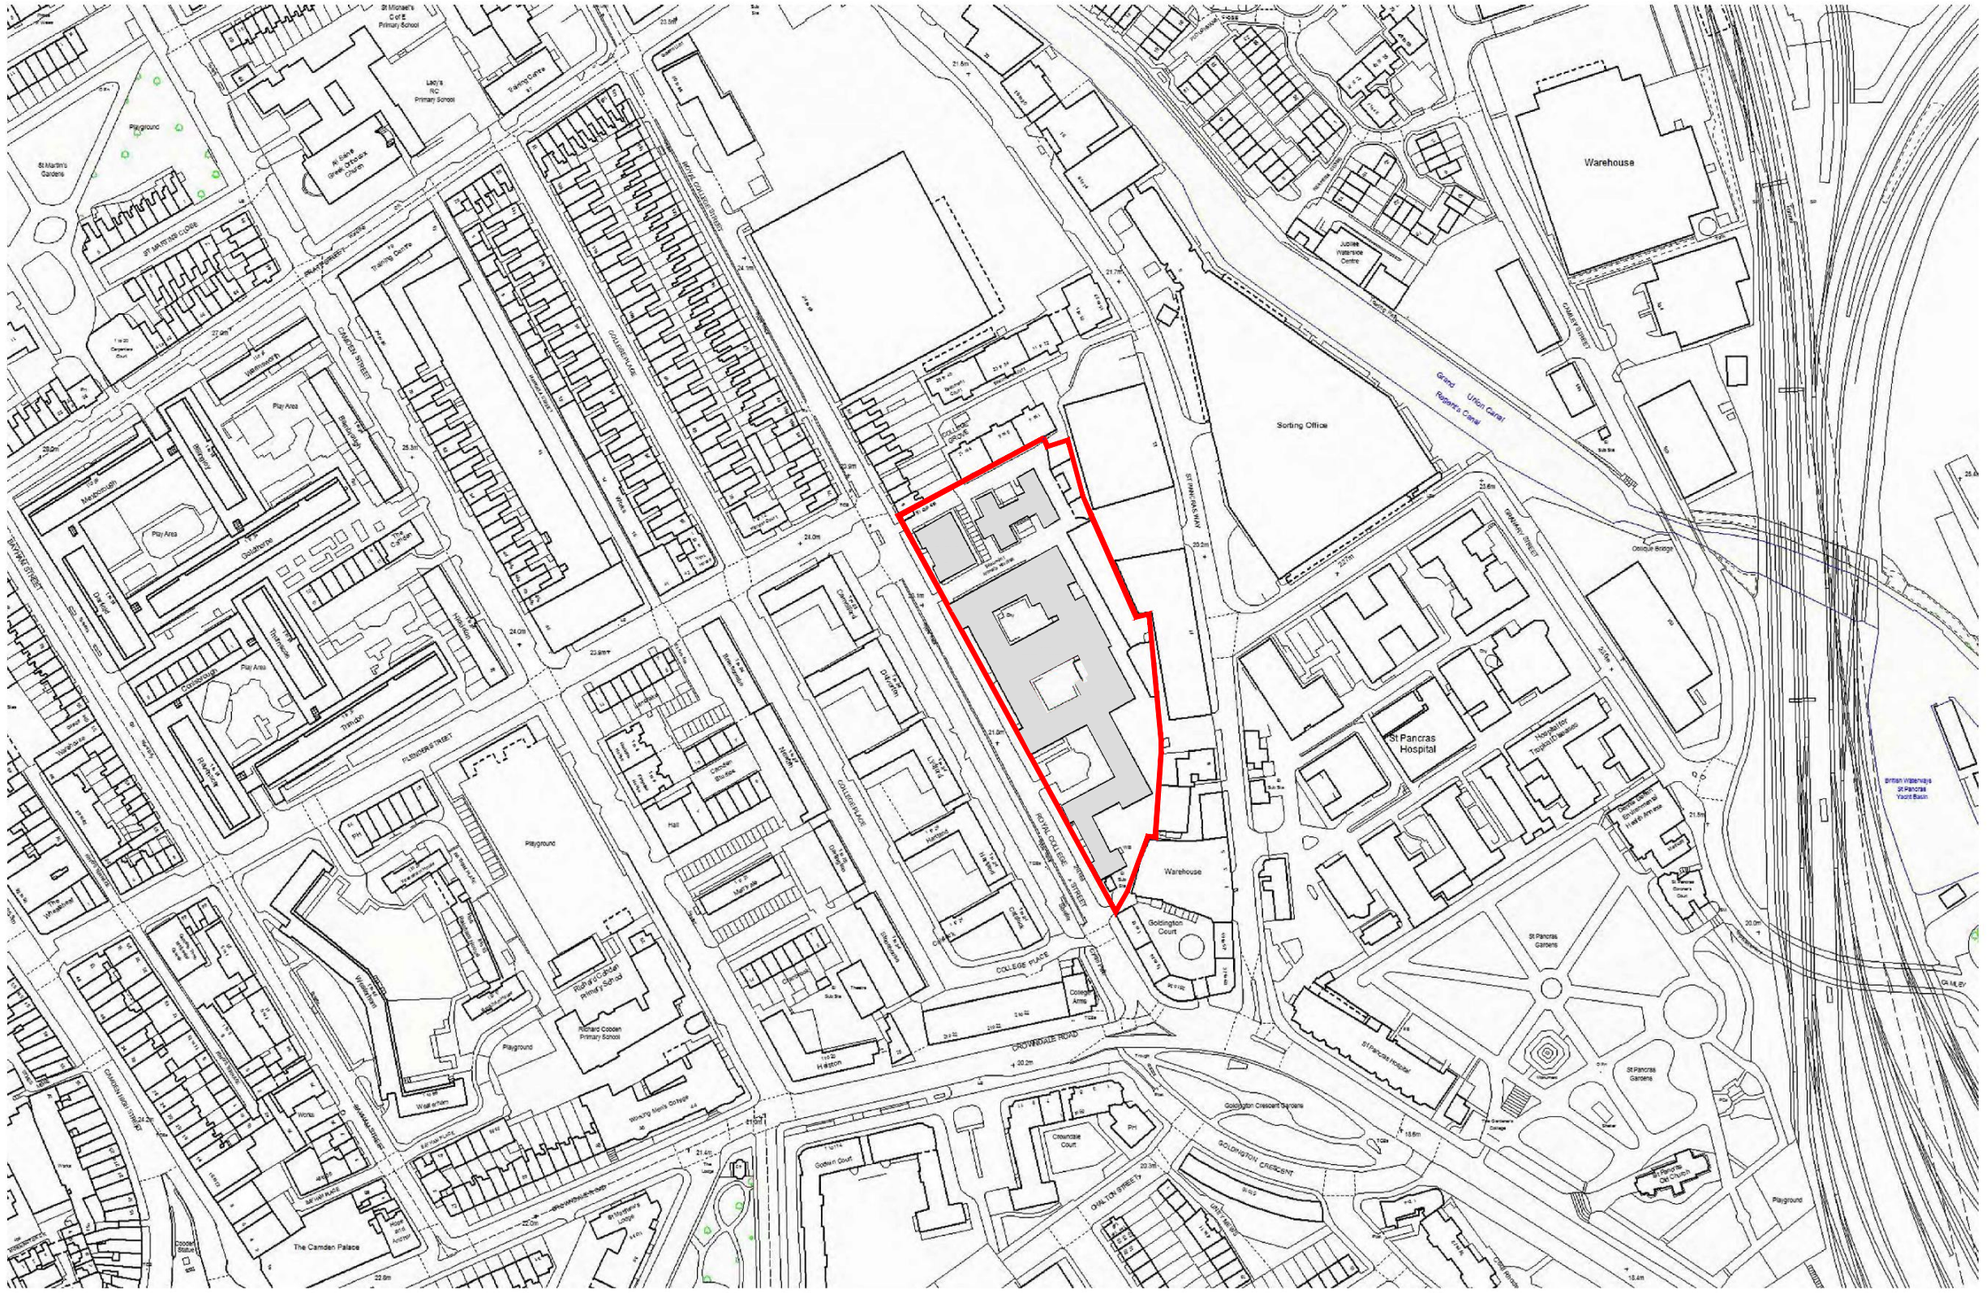

25m 0 25 50 75m

Scale 1:1250 @ A1

This drawing has been prepared for the use of AECOM's client. It may not be used, modified, reproduced or relied upon by third parties, except as agreed by AECOM or as required by law. AECOM accepts no responsibility, and denies any liability whatsoever, to a third party that uses or relies on this drawing without AECOM's express written consent.

AECOM

PROJECT

Royal Veterinary College

CLIENT

Royal Veterinary College, University of London

CONSULTANT

AECOM Ltd
Mid City Place, 71 High Holborn, London
WC1V 6QS
020 7465 2000 tel 020 7061 7013 fax
www.aecom.com

KEY PLAN

Site Location

ISSUE/REVISION

I/R	DATE	DESCRIPTION
	Aug 2014	

PROJECT NUMBER

60283002

SHEET TITLE

Certificate of Lawfulness Application Location Plan

SHEET NUMBER

60283002-0101

Printed on ___% Post-Consumer Recycled Content Paper