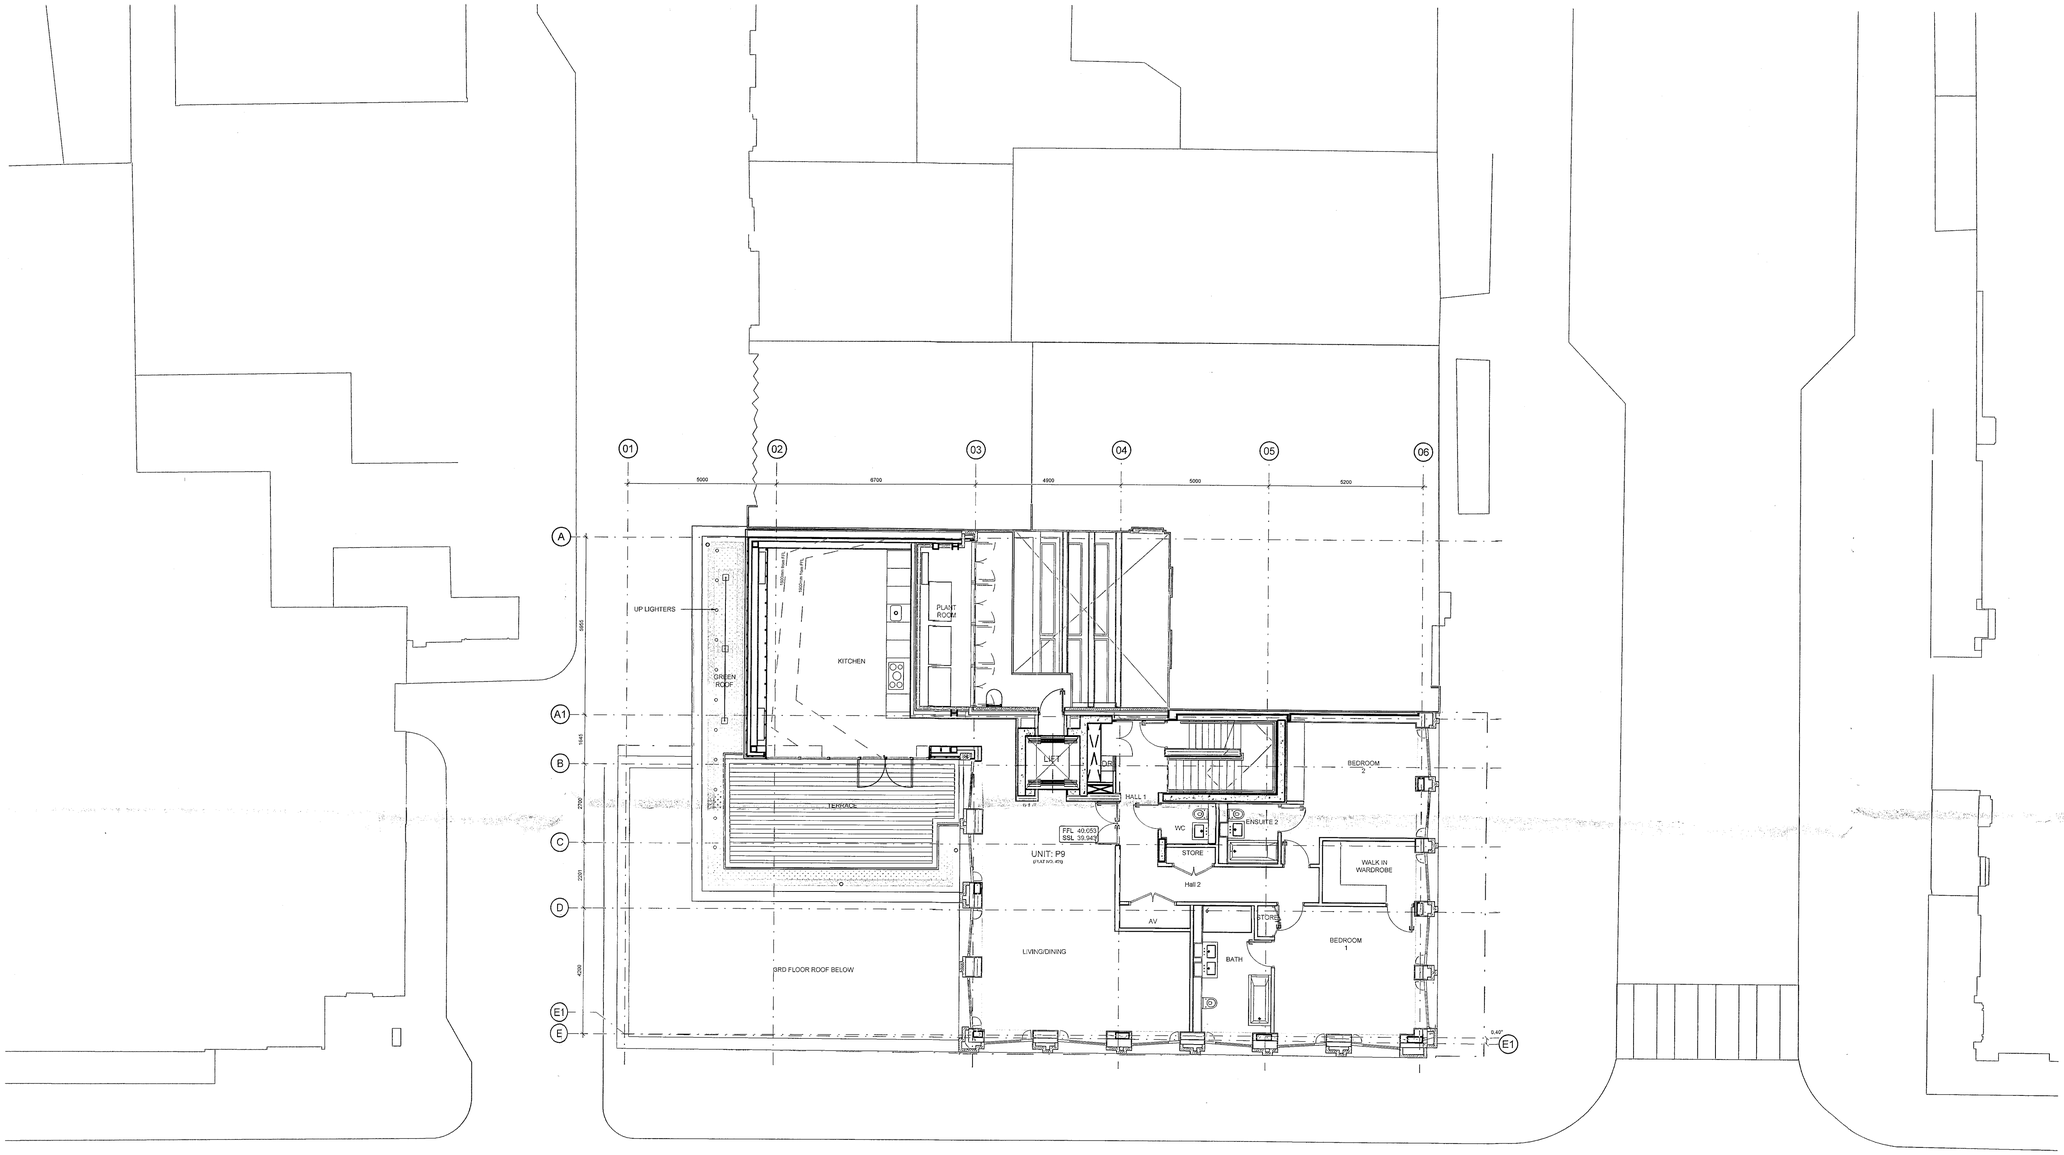

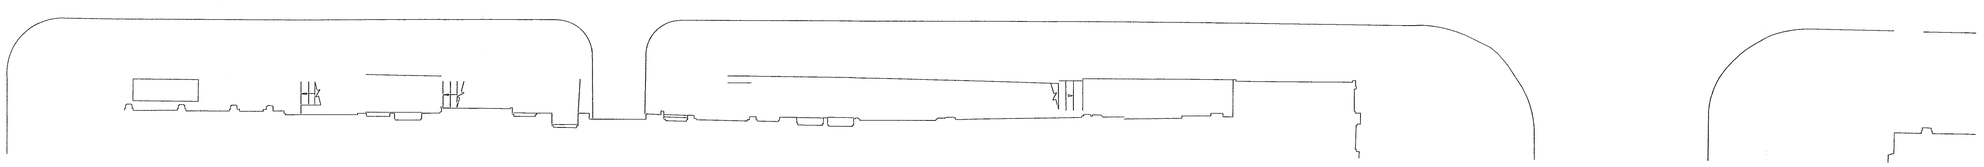

01 PROPOSED FOURTH FLOOR PLAN
07-104 Scale 1:50

Scale 1:100
0 1 2 3 4 5 10M

Veretec

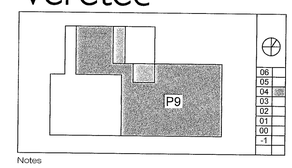

Notes

1. BASED ON DSDHA DRAWING NO: 205_20.105T5_4F

C	18/08/2014 NOTES ADDED	SF	
B	14/08/2014 TERRACE DECKING UPDATED	SF	
A	07/08/2014 PENTHOUSE LAYOUT UPDATED MASTER BEDROOM ENSUITE MOVED	SF	
Revisions		By	Authorised

Veretec

Important note

All dimensions in millimetres . Where dimensions are not given, drawings must not be scaled and the matter referred back to Veretec Limited.

All dimensions and conditions are to be checked on site by the contractor prior to preparing drawings or commencing any work. The contractor is responsible for checking that there is no conflict between site dimensions and drawn dimensions.

In the event of any detail or dimensional conflict between Veretec Limited drawings, the matter must be referred back to Veretec Limited for clarification.

Veretec Limited.
36-40 York Way
London N1 9AB
Tel: +44 (0)20 7843 3199
Fax: +44 (0)20 7843 3001
Email: london@veretec.co.uk
Web: www.veretec.co.uk

Client
KNIGHT HARWOOD

Project
73 CHARLOTTE STREET

Title
PROPOSED FOURTH FLOOR

Date	Drawn	Checked	Authorised
MAY 2014	OG	SF	KM

Scale
1:100@A1 1:200 @A3

Issue status
PLANNING

Drawing number
21164-09-AR-07-104

Rev
C

Client Drawing number
-

© Copyright 2006 - Aulett Fitroy Robinson Ltd

18-Aug-14 5:57 PM By Stuart Faulding

V:\BIM_Projects\21164\CAD\Cadfiles\Plans\07dn - EAN
P:\21164\CAD\Cadfiles\Plans\21164-09-AR-104.dwg
P:\21164\CAD\Client\Elliott Wood\Structural Engineer - Elliot Wood\2011-05-17 - ER Drawings\21.1205.dgn 13/12/2013 04 P9
P:\21164\CAD\Client\Elliott Wood\Structural Engineer - Elliot Wood\2011-02-25 - post ER issue\21.1224.dgn 14/02/2013 04 P10
P:\21164\CAD\Consultants\DSDHA Consultants\DSDHA Structural Engineer - Elliot Wood\2011-02-25 - post ER issue\21.1224.dgn 14/02/2013 04 P10
P:\21164\CAD\Cadfiles\Plans\21164-09-AR-104.dwg