EXISTING FRONT ELEVATION
SCALE: 1:100

EXISTING SIDE ELEVATION
SCALE: 1:100

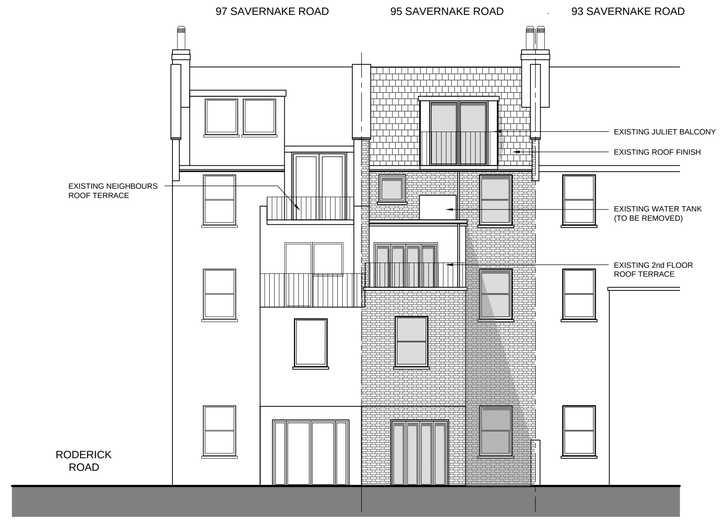

EXISTING REAR ELEVATION
SCALE: 1:100

SITE LOCATION PLAN
SCALE: 1:1250

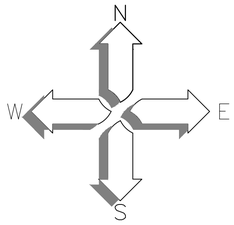

BLOCK PLAN
SCALE: 1:500

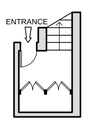

FIRST FLOOR ENTRANCE
SCALE: 1:100

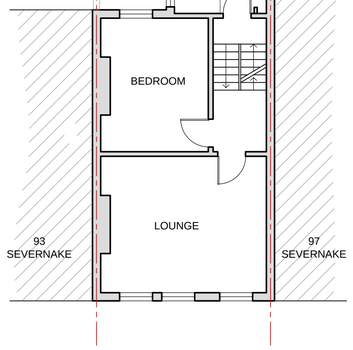

SECOND FLOOR PLAN
SCALE: 1:100

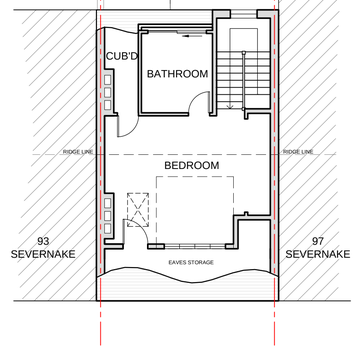

THIRD FLOOR PLAN
SCALE: 1:100

Rev	Date	Revisions	Rev	Date	Revisions
			C	21.08.14	EXISTING FRONT ELEVATION ROOF LIGHT SHOWN

© copyright

Westall Walker Associates
DESIGN AND BUILD STUDIO
PO BOX 21 HASTIINGS TN34 3WD
TEL/FAX: 01424 717550 MOB: 07713 157167

Client
Mrs Davies

Job Title
95 Savernake Road
LONDON
NW3 2LG

Drawing Title
EXISTING PLANS, ELEVATIONS AND SITE LOCATION PLAN

Scale 1:100 (A1)

Date 21-Aug-14

Drawn By ATJ

Drawing No
524-10-C