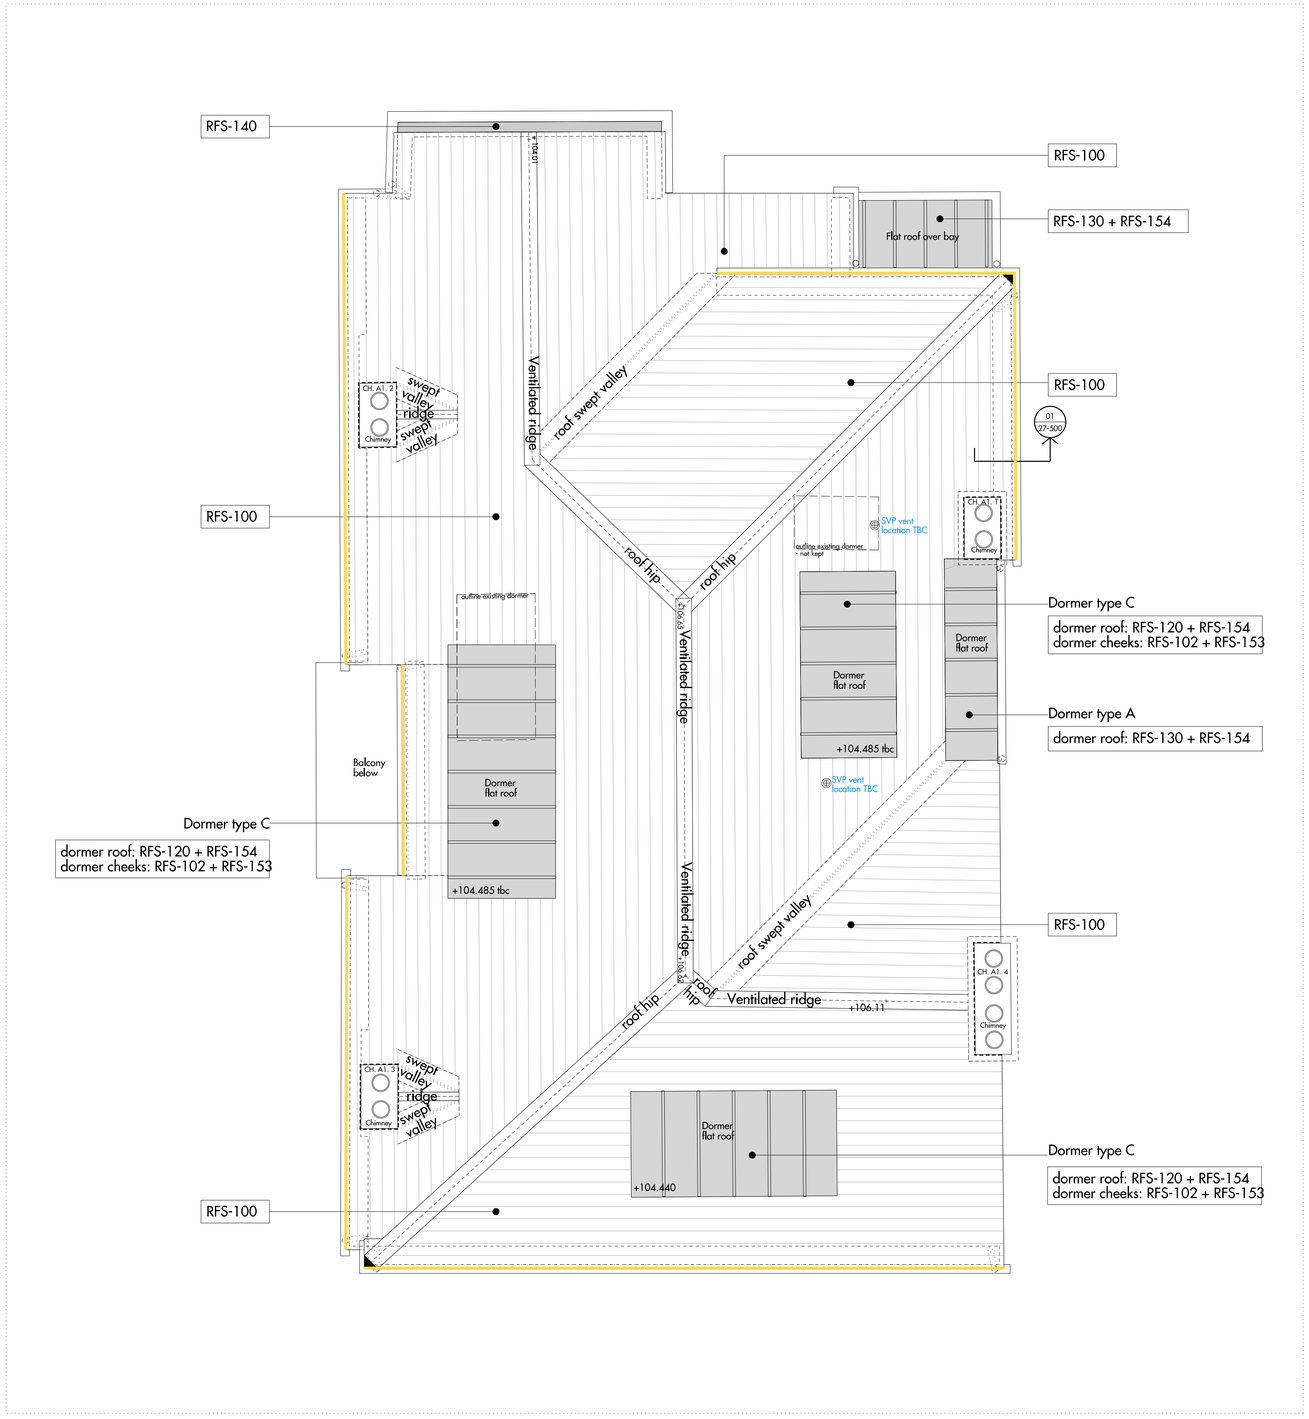

01 BLOCK A1 / ROOF PLAN

NOTES:

Drawings to be read in conjunction with:

- 809_01_06 series GA drawings
- 809_01_27_400 series roof drawings
- 809_01_27_500 series typical detail drawings

- RFS specification document
- CLG specification document

KEY:

EAVE TYPES:

- Eave Detail Type A
- Eave Detail Type B
- Eave Detail Type C
- Eave Detail Type D

Tile - Note:
ventilated ridge: half-round clay ridge tile with ventilation system
roof hip: bonnet clay tiles
roof hip end tile: arris type clay tile - TBC
roof swept valley: round valley clay tile

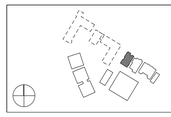

Do not scale from this drawing. Use figured dimensions only. Figured dimensions are in millimetres. All levels are in metres. All dimensions and levels shall be verified on site before proceeding with works. Detailed site survey to be carried out to verify positions and level relationships with site features and ordnance survey. Boundaries are indicative only and are to be verified by others. The architect must be notified of any discrepancy.
Where building components are described in the specification as contractor designed, "construction" information relating to those components on this drawing represents design intent only

REV	DATE	DESCRIPTION	CKD
P1	07.02.2014	ISSUED FOR COORDINATION	NR
P2	28.02.2014	ISSUED FOR COORDINATION	NR
P3	17.04.2014	ISSUED FOR COORDINATION	NR
P4	28.05.2014	ISSUED FOR COORDINATION	NR
T1	11.07.2014	ISSUED FOR STAGE E	NR
T2	08.08.2014	ISSUED FOR STAGE E	NR

NOTE:

ALL DRAWINGS STRICTLY DESIGN INTENT AND FOR INFORMATION ONLY.
CONTRACTOR TO UNDERTAKE ALL NECESSARY SURVEYS TO VERIFY ACTUAL SITE CONDITIONS.

Allies and Morrison
85 Southwark Street
London SE1 0HX
telephone 020 7921 0100
facsimile 020 7921 0101
email info@alliesandmorrison.co.uk

A&M JOB NO: 809

KIDDERPORE AVENUE

BLOCK A1 - ROOF PLAN GENERAL ARRANGEMENT 809_01_06_102

SCALE: 1:50 @A1 1:100 @A3

T2
Revision