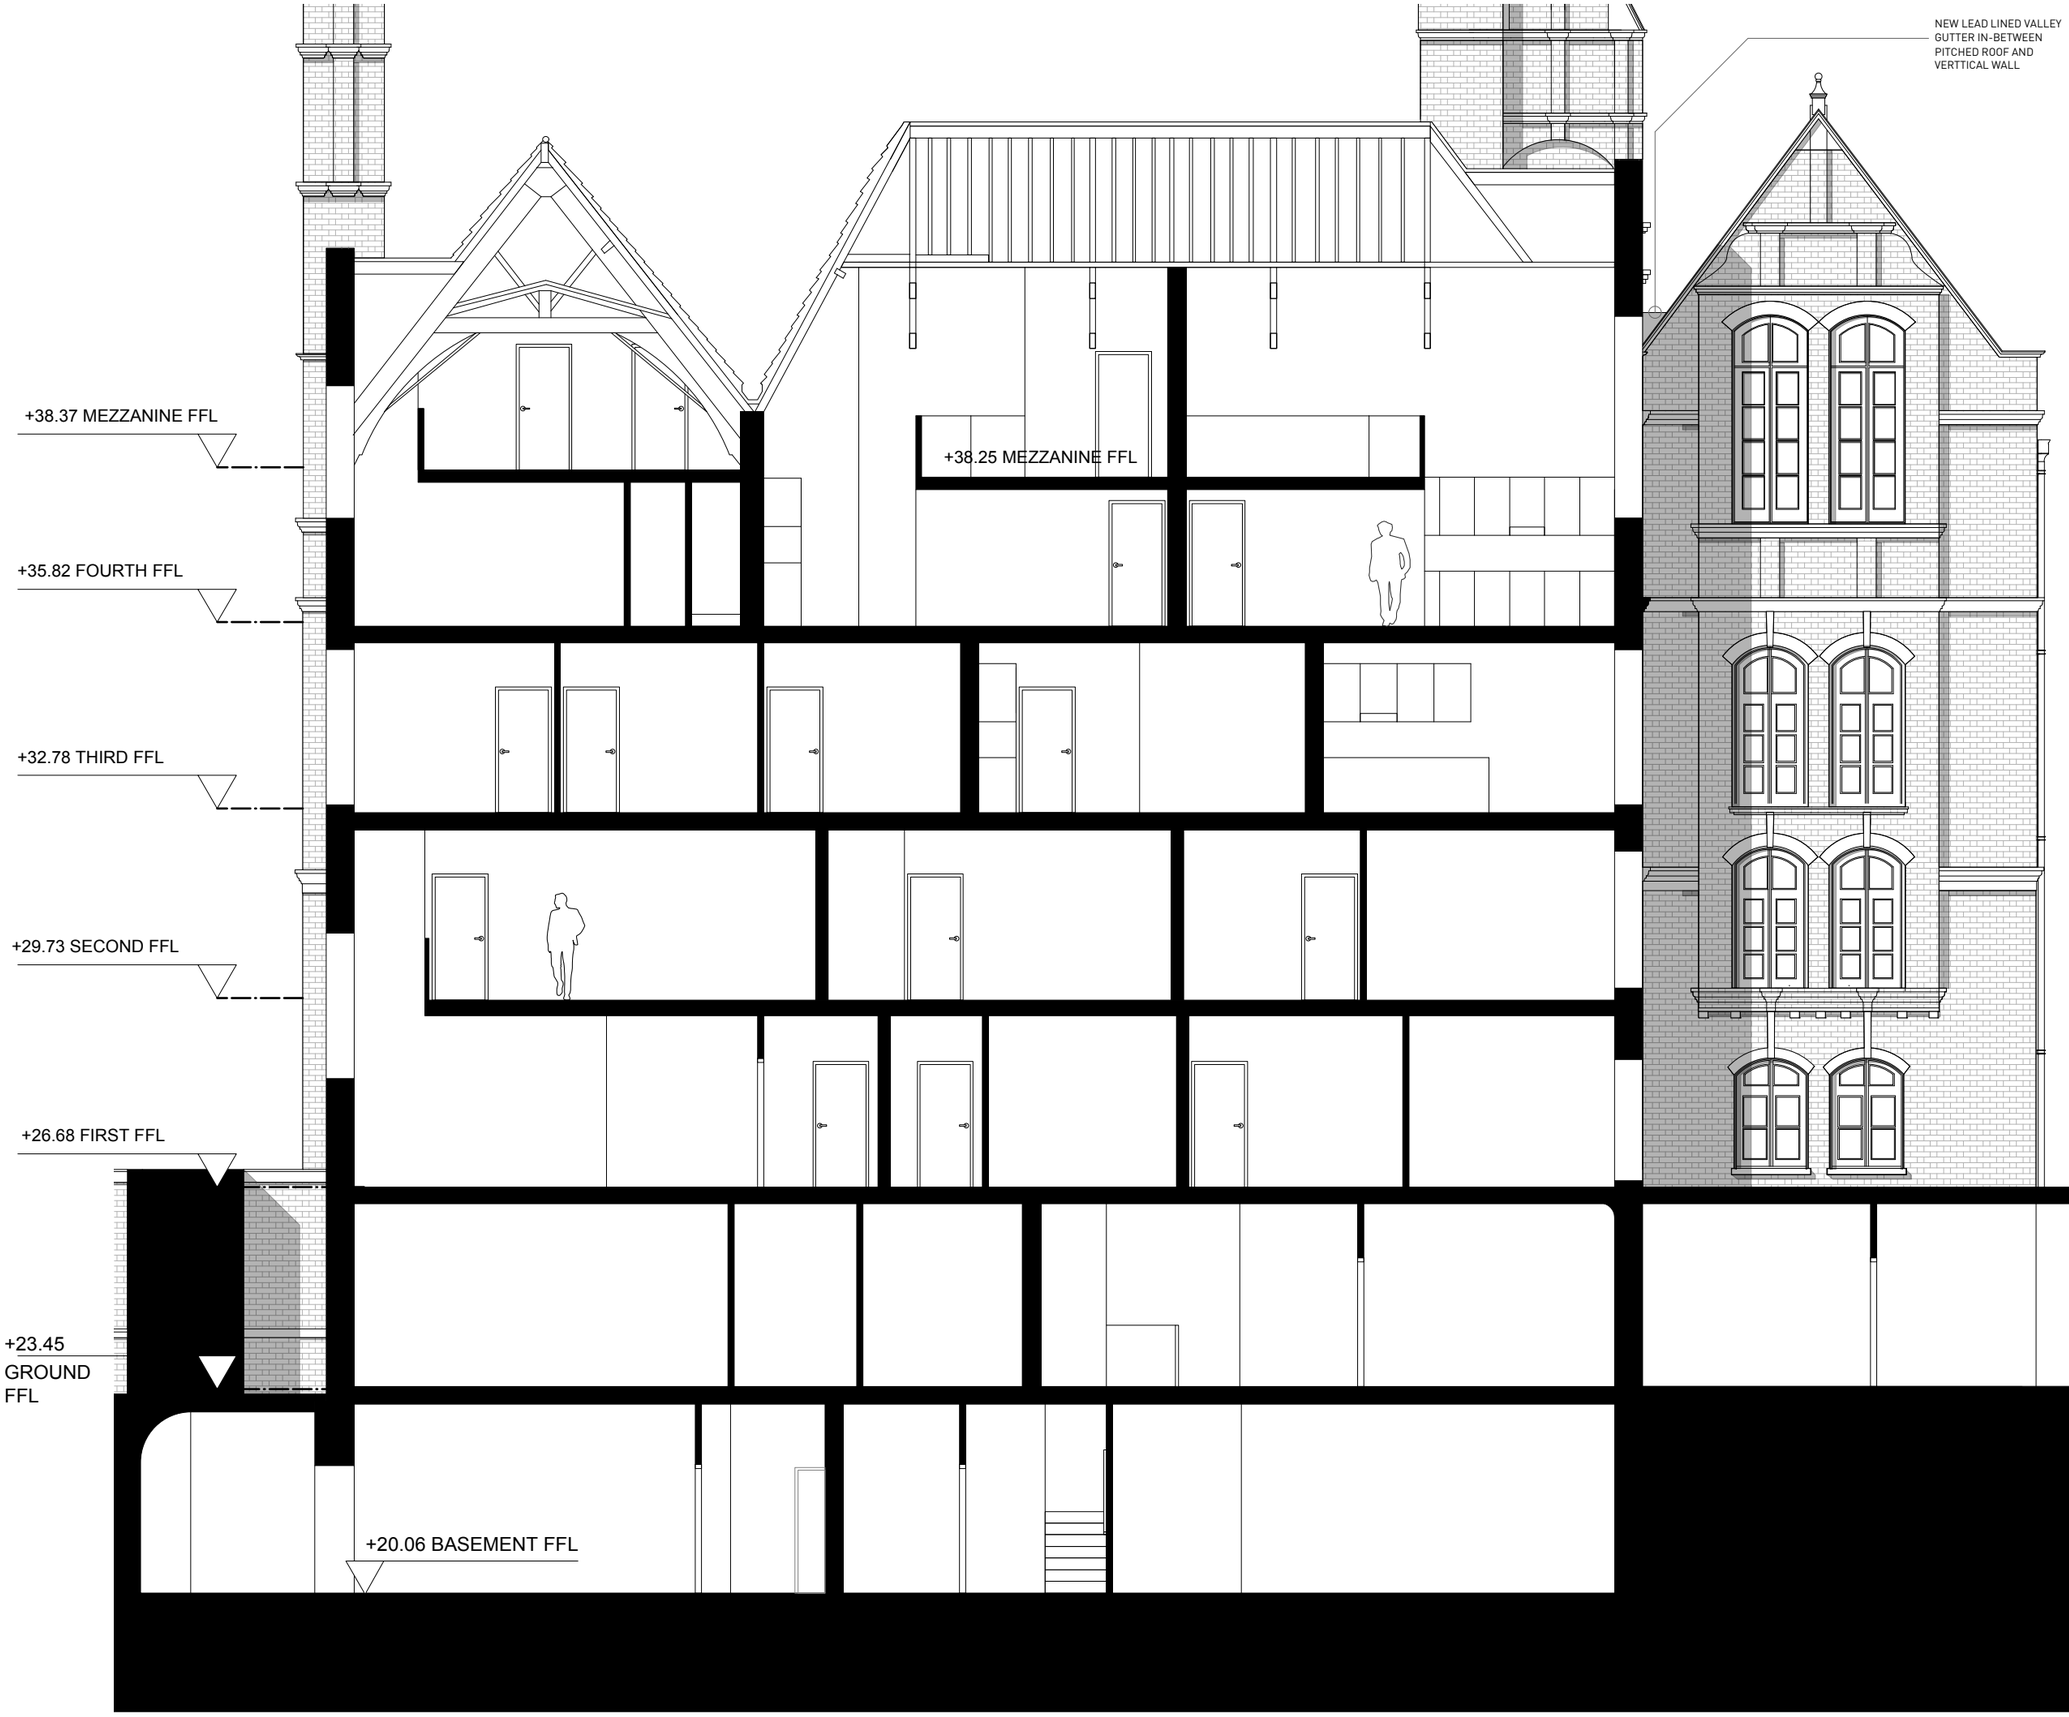

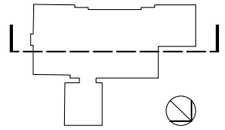

CLARIDGEARCHITECTS

T +44 (0)20 8969 9223 F +44 (0)20 8969 9224
W info@claridgearchitects.com

6 LONSDALE RD
LONDON NW6 6RD

FOR English Rose Estates

This drawing is the property of Claridge Architects Ltd. Copyright is reserved & this drawing is issued on the condition that it is not copied, reproduced, retained or disclosed to any unauthorised person, either wholly or in part, without our consent. Do not scale from this drawing, check all dimensions on site.

REV	DATE	NOTES
-	-	
-	-	-
-	-	-
-	-	-
-	-	-
-	-	-
-	-	-
-	-	-
A	13.08.14	-

PROJECT	22 TOWER STREET, WC2
TITLE	PROPOSED NW-SE SECTION
STATUS	PLANNING

DATE	SCALE	PROJECT NO.	DRAWING NO.	REVISION
13.08.14	1:100 @ A3	14011	GS.00	A

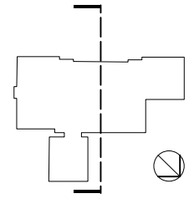

STEEL CROSS-BRACING TO BE RECONFIGURED TO MATCH CROSS-BRACING IN OTHER PARTS OF THE ROOF

OUTLINE OF EXISTING CONSERVATORY

3535
2100
2230
2770
2770
2790
2980
3080

+38.47 MEZZANINE FFL

+35.82 FOURTH FFL

+32.78 THIRD FFL

+29.73 SECOND FFL

+26.68 FIRST FFL

+23.45 GROUND FFL

+20.06 BASEMENT FFL

CLARIDGEARCHITECTS

T +44 (0)20 8969 9223 F +44 (0)20 8969 9224
W info@claridgearchitects.com

6 LONSDALE RD
LONDON NW6 6RD

FOR English Rose Estates

This drawing is the property of Claridge Architects Ltd. Copyright is reserved & this drawing is issued on the condition that it is not copied, reproduced, retained or disclosed to any unauthorised person, either wholly or in part, without our consent. Do not scale from this drawing, check all dimensions on site.

REV	DATE	NOTES
-	-	
-	-	-
-	-	-
-	-	-
-	-	-
-	-	-
-	-	-
-	-	-
A	13.08.14	-

PROJECT	22 TOWER STREET, WC2
TITLE	PROPOSED NE-SW SECTION
STATUS	PLANNING

DATE	SCALE	PROJECT NO.	DRAWING NO.	REVISION
13.08.14	1:100 @ A3	14011	GS.01	A