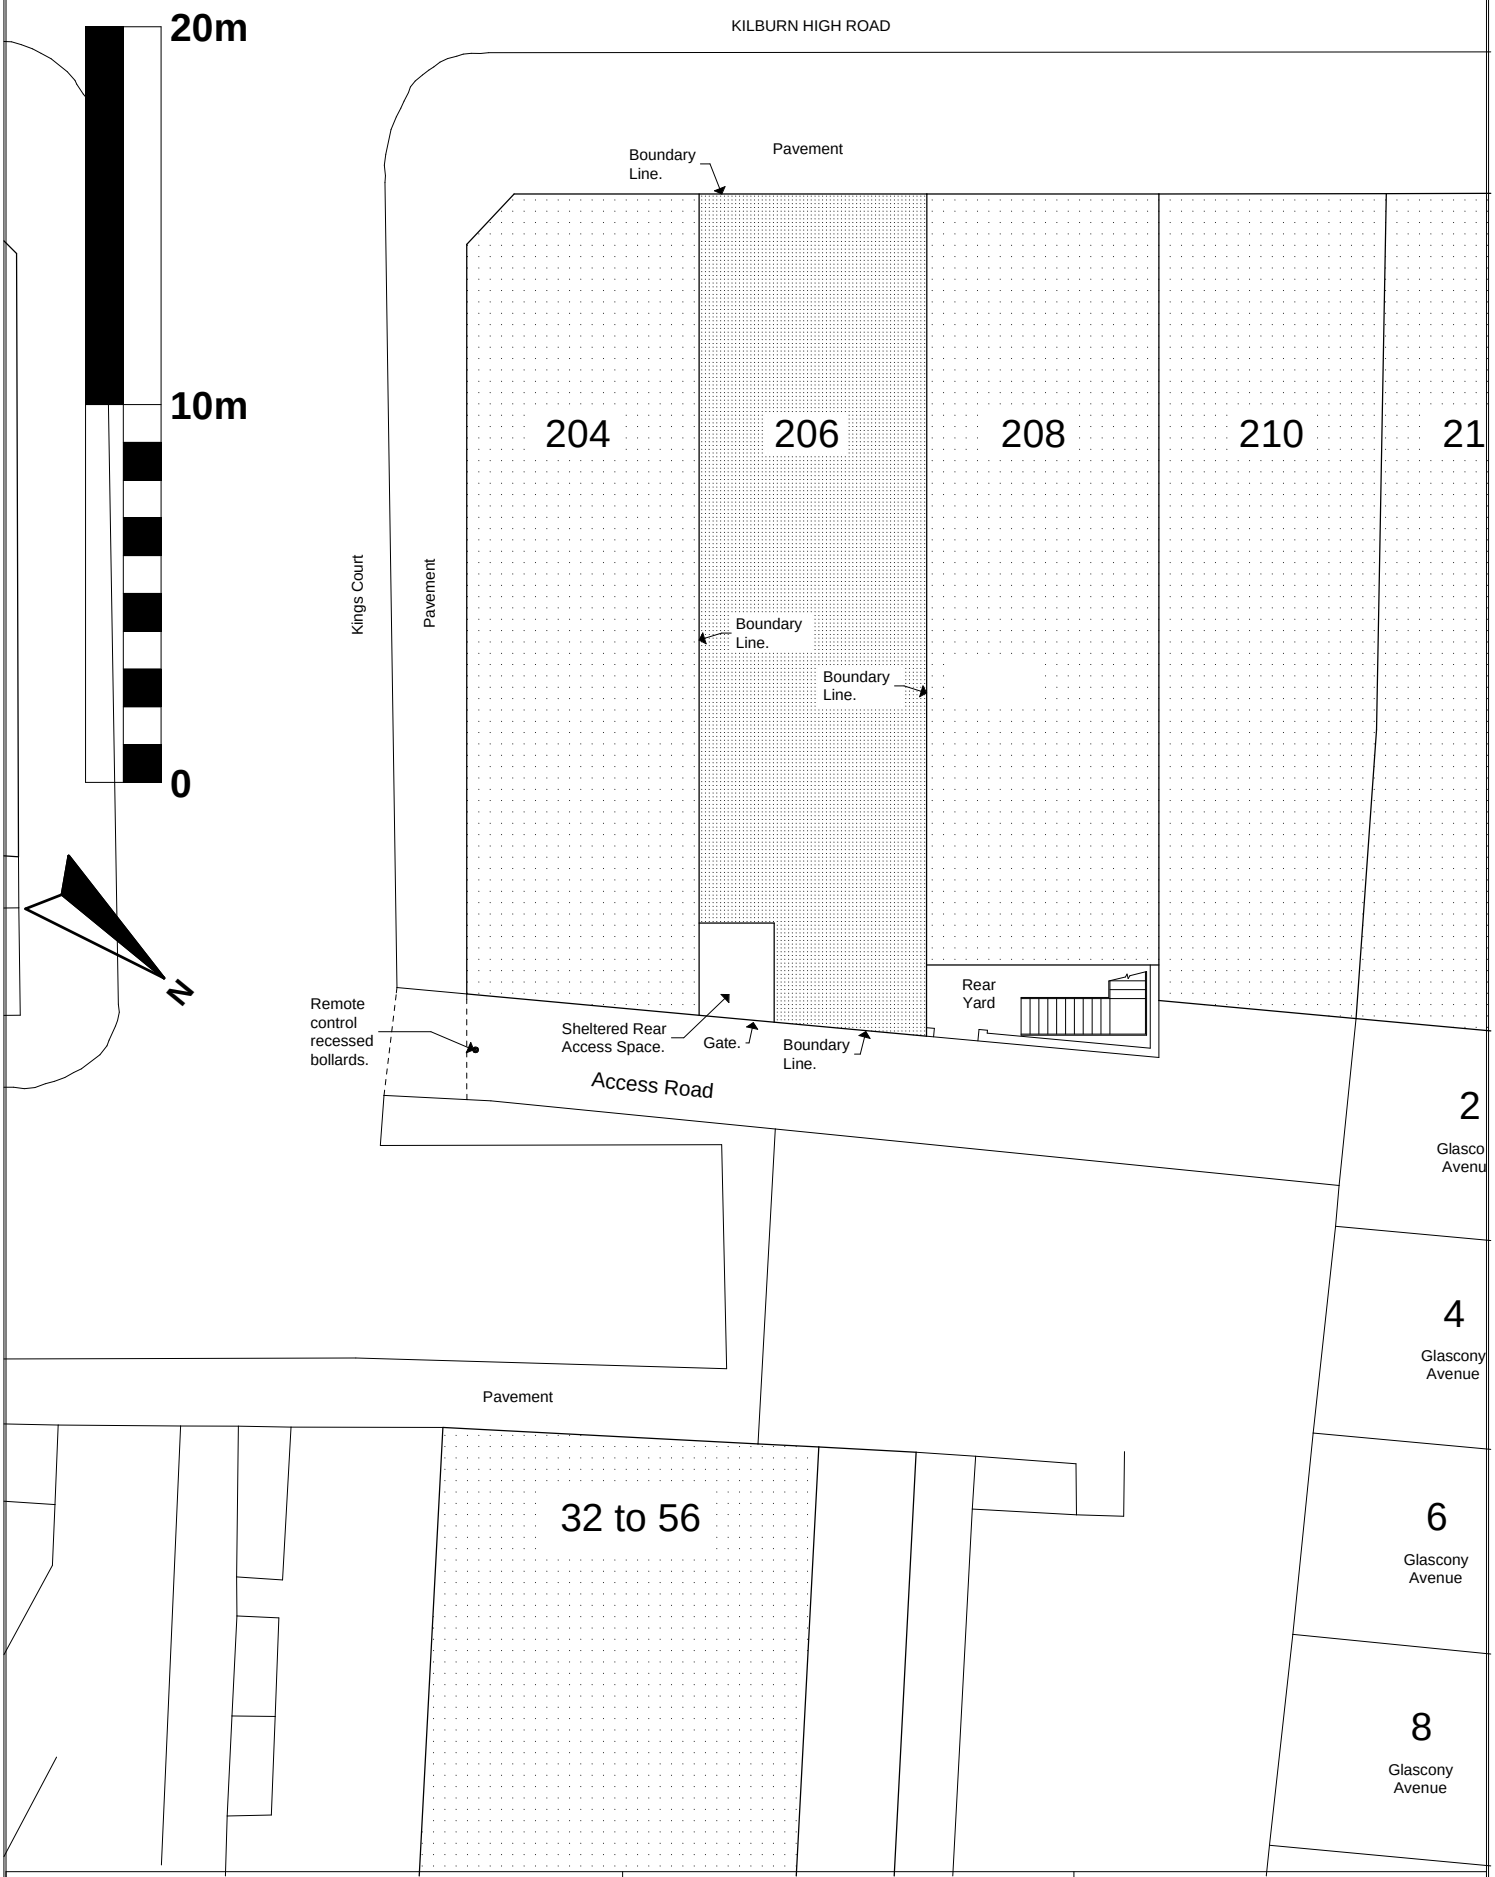

			File ref: 1085 - AB - Plans 7.pln		(4)	© Copyright
Project: 2F & 3F, 206 Kilburn High Road		Drawing size: A4	Preliminary		Rev / Date	
			Planning	■		
Client: Mr Amit Natha	Date: Aug 14	Scale: 1:200	Building Regs			
			Tender			
Drawing: Proposed Site Plan	Reference Number: 1085-BA-125		Construction			
			As Built			

ARCHITECTS
DONALD SHEARER
CHARTERED ARCHITECTS

Scholar's House, Shottery Brook Office Park,
Timothy's Bridge Road, Stratford-upon-Avon,
Warwickshire, CV37 9NR

Tel : 01789 294 560
Fax : 01789 294 549
donald@ds-architects.demon.co.uk