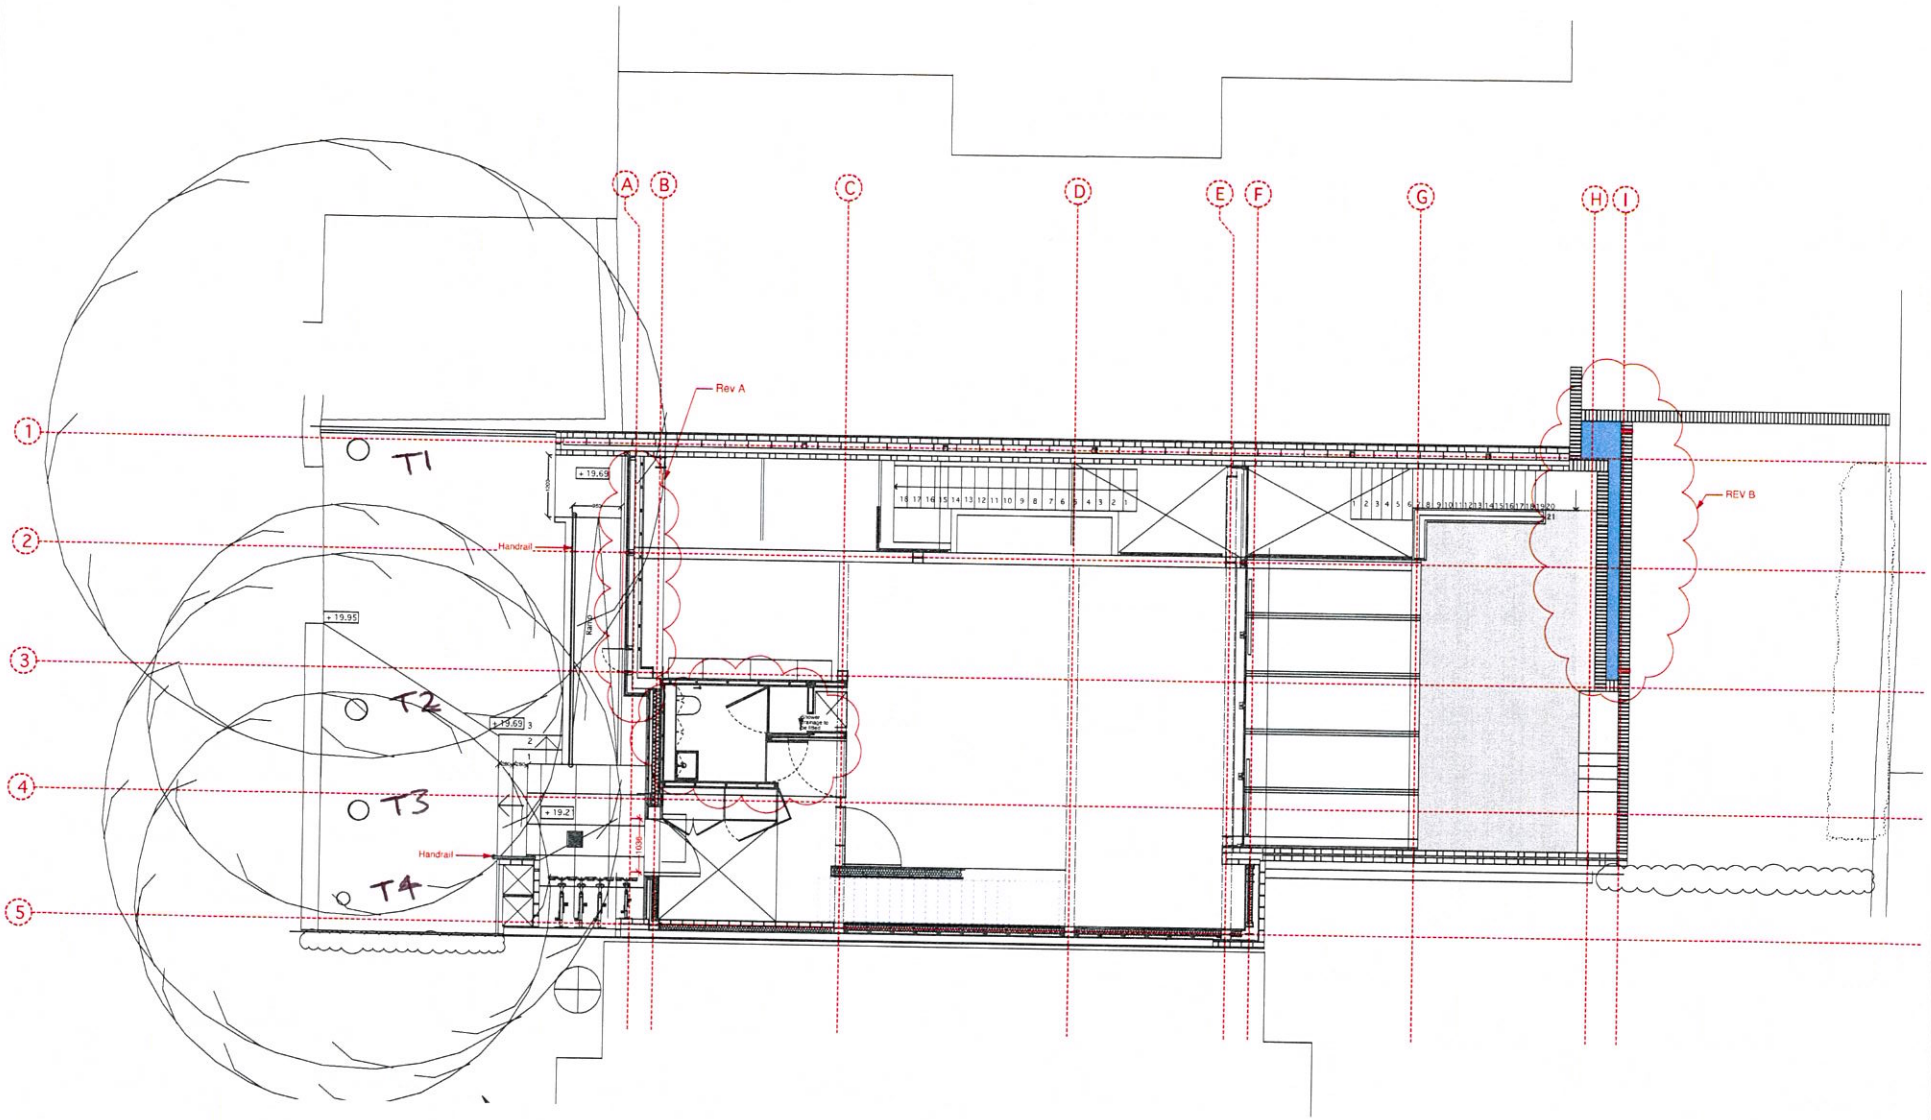

T1 - T4 — LIME TREES.

GROUND FLOOR PLAN

B	12.06.14	WATER FEATURE TO REAR GARDEN AND KITCHEN (FOR INFO ONLY - WORK IN PROGRESS)	AG
A	18.12.13	Windows, external and classroom arrangement, balcony, ramp, stairs and HI-SPC recommendation	AG

brinkworth
8 Blenheim street london E2 0AX
t 44(0)20 7613 8341 f 44(0)20 7739 8425

48a NETHERHALL GARDENS
HAMPSTEAD
LONDON
NW3 5RG

NETHERHALL GARDENS

GA: GROUND FLOOR PLAN

CONSTRUCTION

DRAWN BY	JS	CHECKED BY	KB
JOB NO	[illegible]	CHECKED BY	[illegible]
DATE	18.12.13	SCALE	1:50 @ A1

SCALE
1 : 50 @ A1 1 : 100 @ A3

C502