03 98 211 Elevation

ref. to drg. 1303 98 211 Elevation 03 98 211

04 98 213 Elevation

ref. to drg. 1303 98 212 Elevation 02 98 212

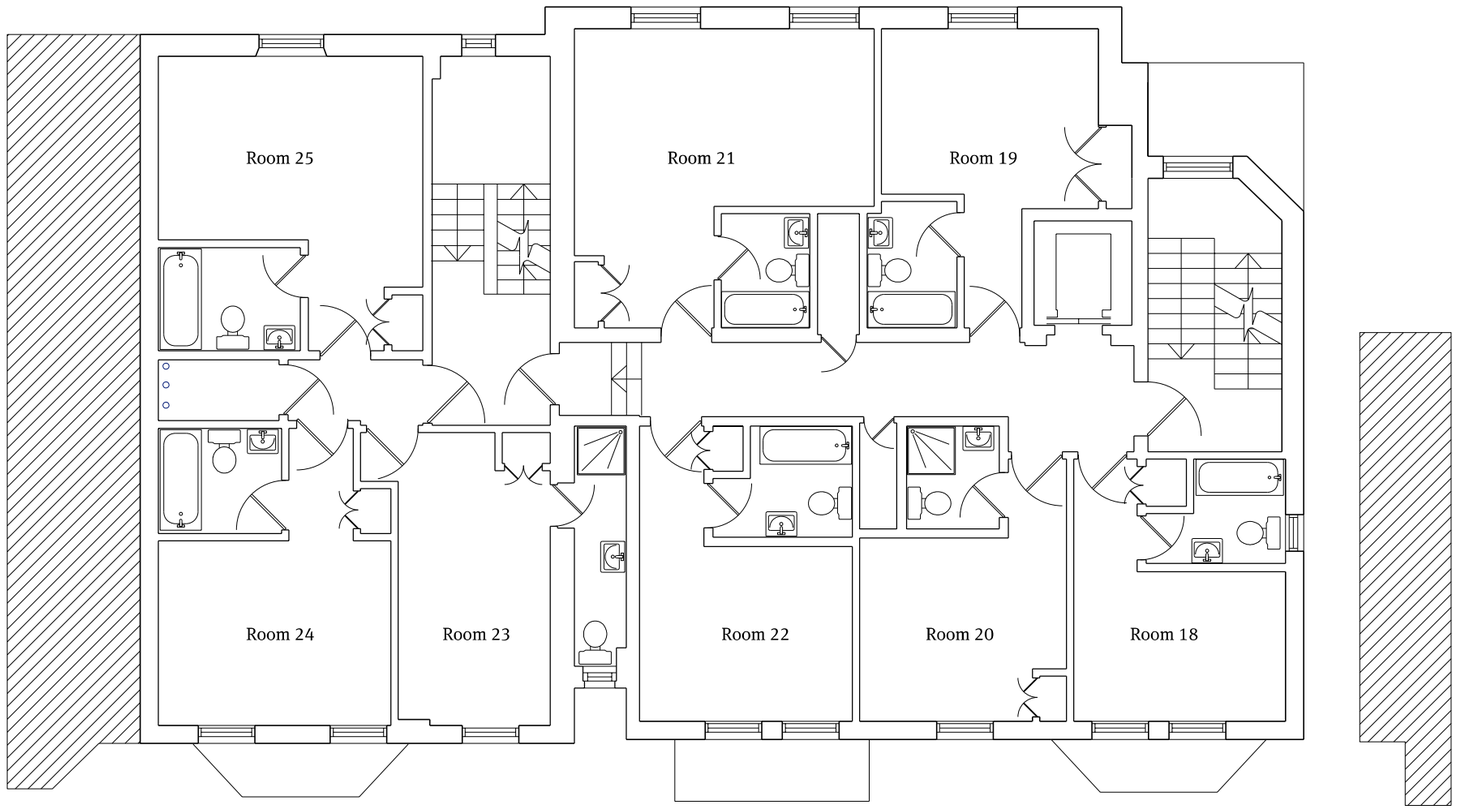

01 Existing Second Floor Plan
1:100@A3

Elevation ref. to drg. 1303 98 213 04 98 213

Elevation 02 98 212

01 98 210 Elevation

ref. to drg. 1303 98 210 Elevation 01 98 210

Notes

Do not scale this drawing. All dimensions must be checked and Papa Architects are to be informed of any discrepencies prior to construction. Any DWG's issued by PAPA architects are to be read in conjunction with the associated PDF versionsThis drawing and any of the details therein remain the copyright of Papa Architects Ltd.

Rev	Date	Reason For Issue	Chk

0 1 2 3 m

PAPA

Papa Architects Ltd.
222 Archway Road, Highgate,
London N6 5AX
Phone. +44(0)20 8348 8411
Fax. +44 (0)20 8348 7411
www.papaarchitects.co.uk

Client

Address

18-20 Frognal
NW3 6AG

Drawing title
Existing Second Floor Plan

Project No.	Date	Scale
1303	March 14	1:100@A3

Drawing No.	Current Rev
98 204	