03 / 00 211 Elevation

ref. to drg. 1303 00 211 Elevation 03 / 00 211

04 / 00 213 Elevation

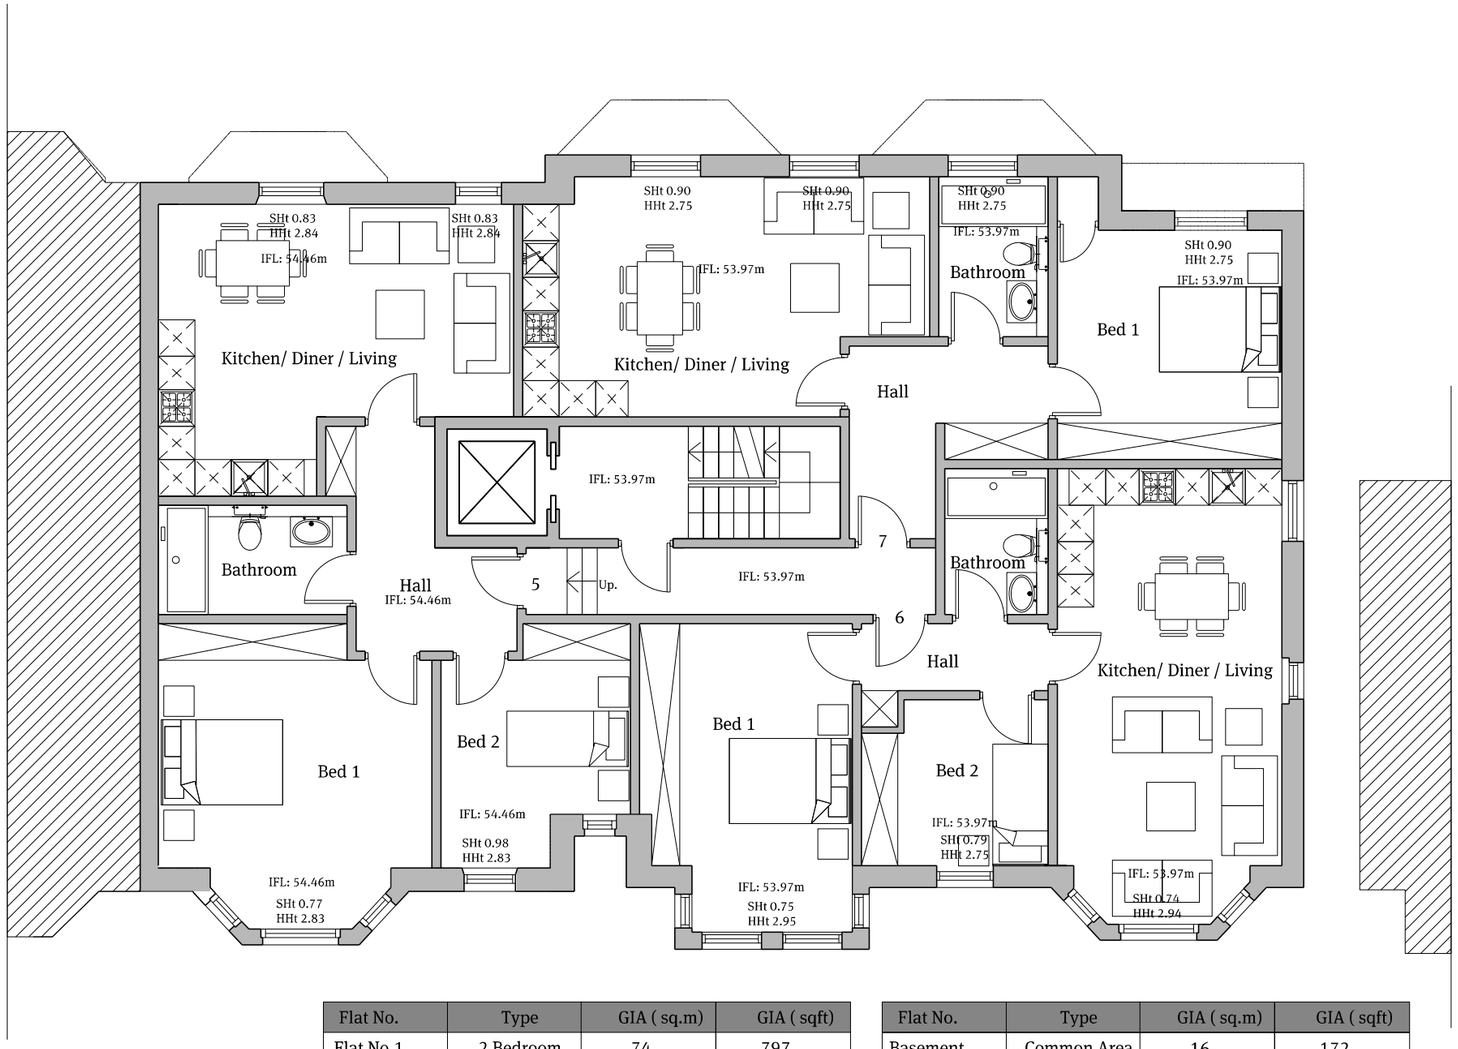

02 / 00 212 Elevation ref. to drg. 1303 00 212

Elevation ref. to drg. 1303 00 213 04 / 00 213

01 Proposed First Floor Plan
1:100@A3

Flat No.	Type	GIA (sq.m)	GIA (sqft)
Flat No.1	2 Bedroom	74	797
Flat No.2	3 Bedroom	132	1421
Flat No.3	1 Bedroom	53	570
Flat No.4	1 Bedroom	51	549
Flat No.5	2 Bedroom	70	753
Flat No.6	2 Bedroom	61	657
Flat No.7	1 Bedroom	53	570
Flat No.8	2 Bedroom	63	678
Flat No.9	2 Bedroom	62	667
Flat No.10	1 Bedroom	50	538
Flat No.11	2 Bedroom	74	797
Flat No.12	2 Bedroom	83	893
18 Frognal	3 Bedroom	78	840
Sub-Total		904	9730

Flat No.	Type	GIA (sq.m)	GIA (sqft)
Basement	Common Area	16	172
Ground Floor	Common Area	25	269
1st Floor	Common Area	20	215
2nd Floor	Common Area	18	194
3rd Floor	Common Area	15	162
Total		998	10742

01 / 00 210 Elevation

Elevation 02 / 00 212

01 / 00 210

Notes

Do not scale this drawing. All dimensions must be checked and Papa Architects are to be informed of any discrepencies prior to construction. Any DWG's issued by PAPA architects are to be read in conjunction with the associated PDF versionsThis drawing and any of the details therein remain the copyright of Papa Architects Ltd.

Rev	Date	Reason For Issue	Chk

0 1 2 3 m

PAPA

Papa Architects Ltd.
222 Archway Road, Highgate,
London N6 5AX
Phone. +44(0)20 8348 8411
Fax. +44 (0)20 8348 7411
www.papaarchitects.co.uk

Client

Address

18-20 Frognal
NW3 6AG

Drawing title

Proposed First Floor Plan

Project No.	Date	Scale
1303	March 14	1:100@A3

Drawing No. 00 203

Current Rev