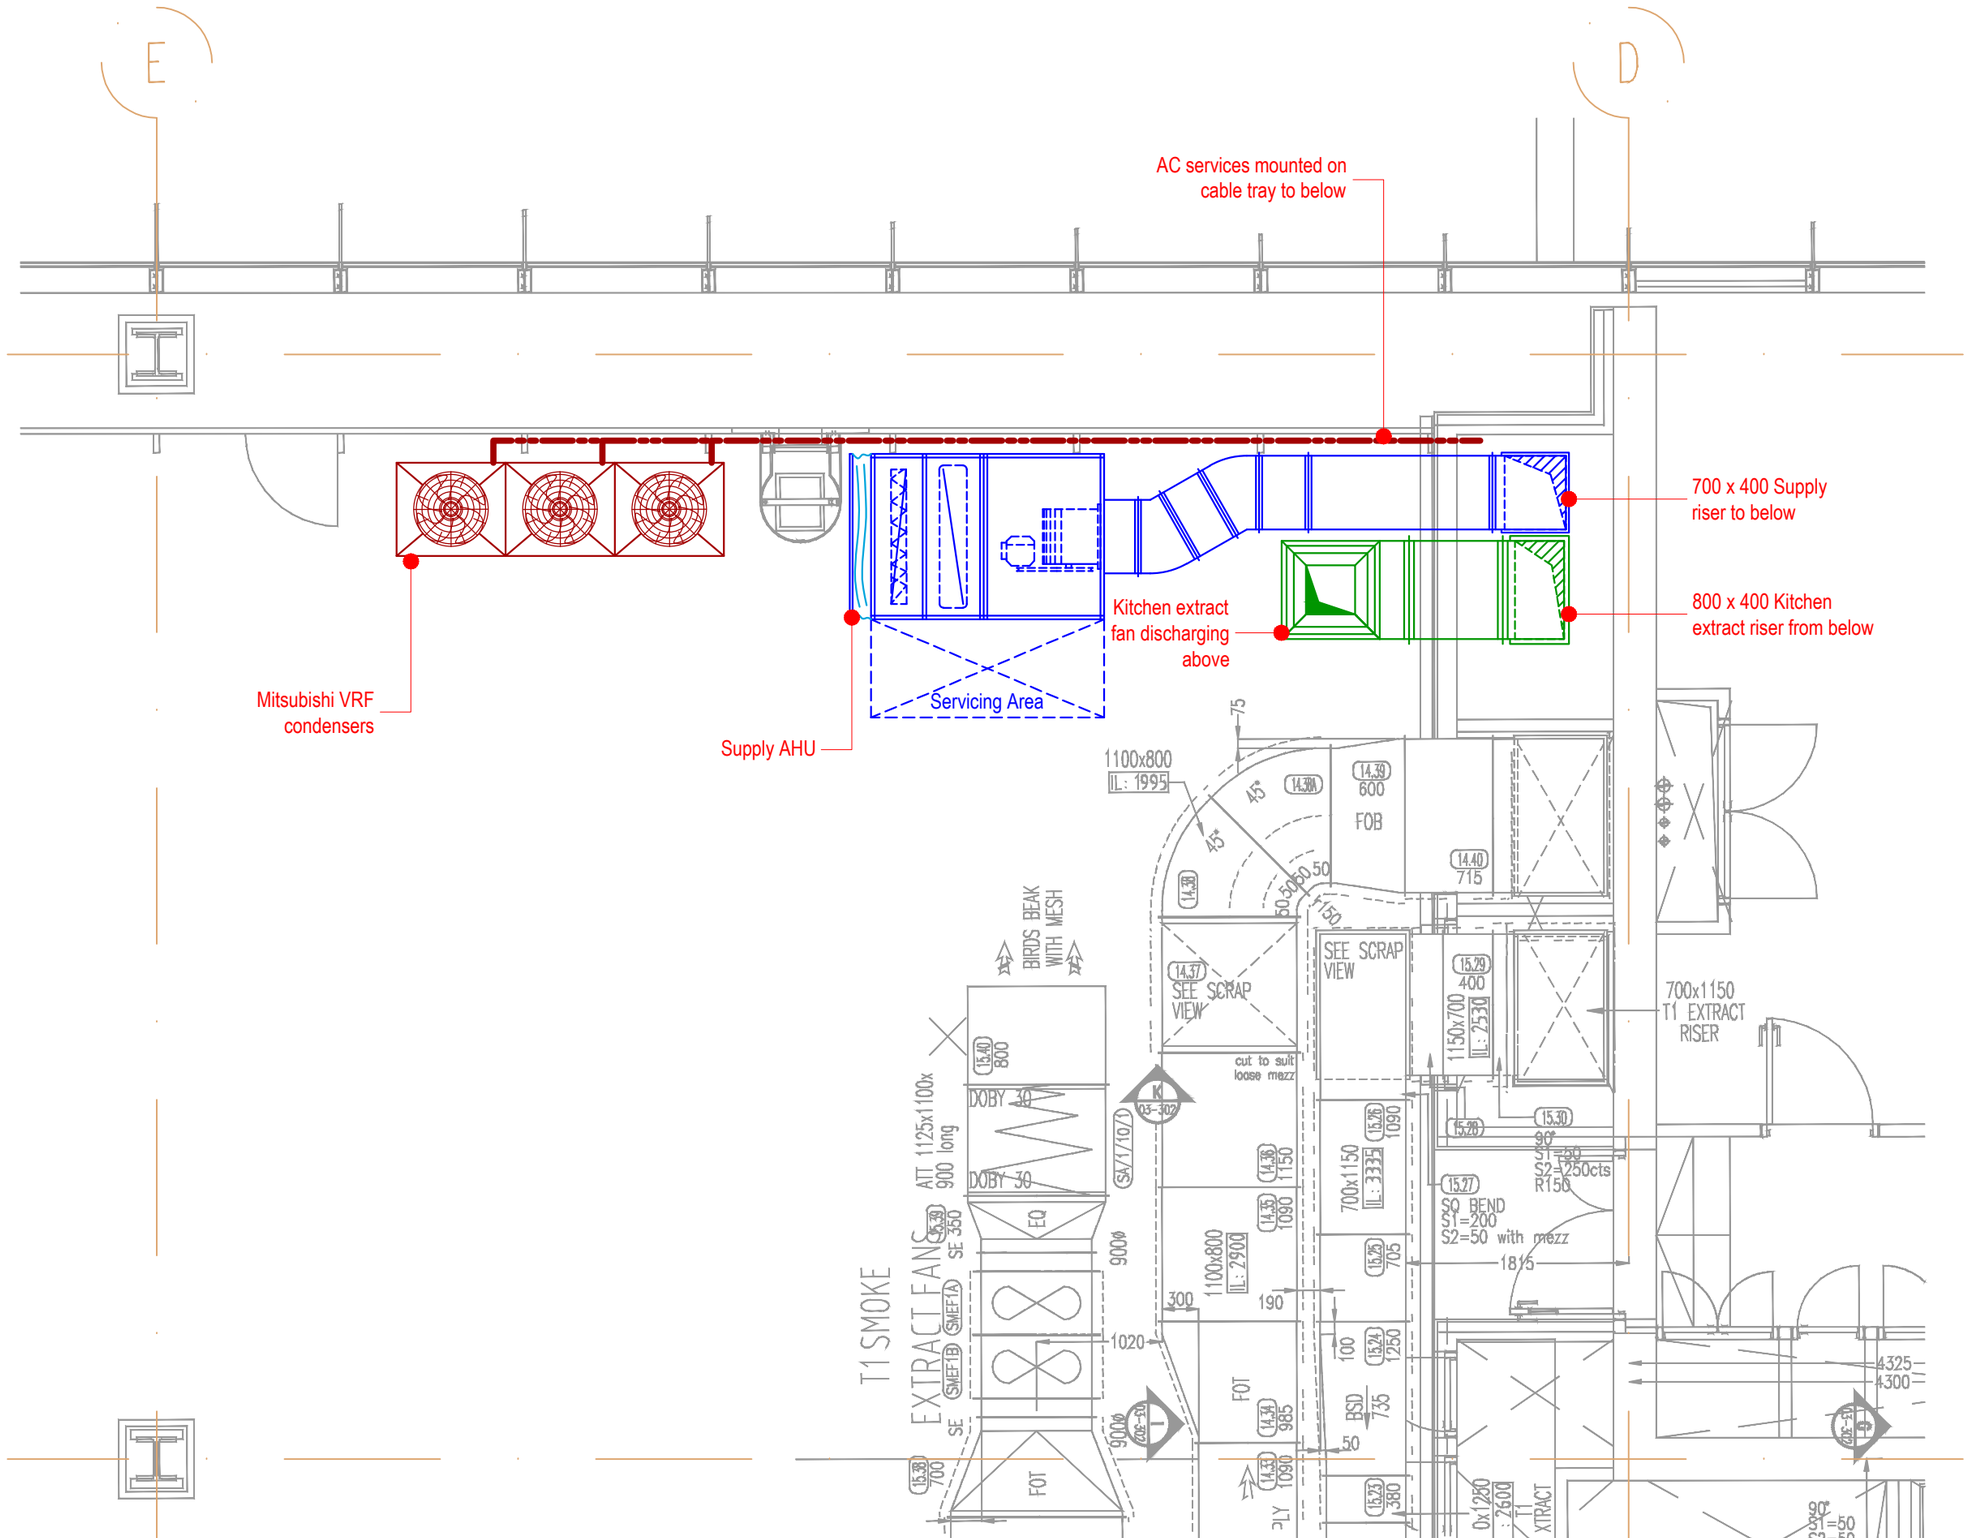

No.	Date	Rev. By	Revision Description
-	-	-	-

Client:

DRAKE & MORGAN

Project :

Regents Place

Drawing Title :

Roof
Ventilation Layout

Drawing No.:	Rev:
007-003-03	A

Scale: 1:50 @ A3

Drawn By: RF	Date: 05/06/14

chapman ventilation
15-20 Woodfield Road
Welwyn Garden City
Hertfordshire AL7 1JQ
Tel: 01707 372858 Fax: 01707 325001
E-mail: info@chapmanventilation.co.uk
Web: www.chapmanventilation.co.uk

Copyright of this drawing resides with Chapman Ventilation Limited ©