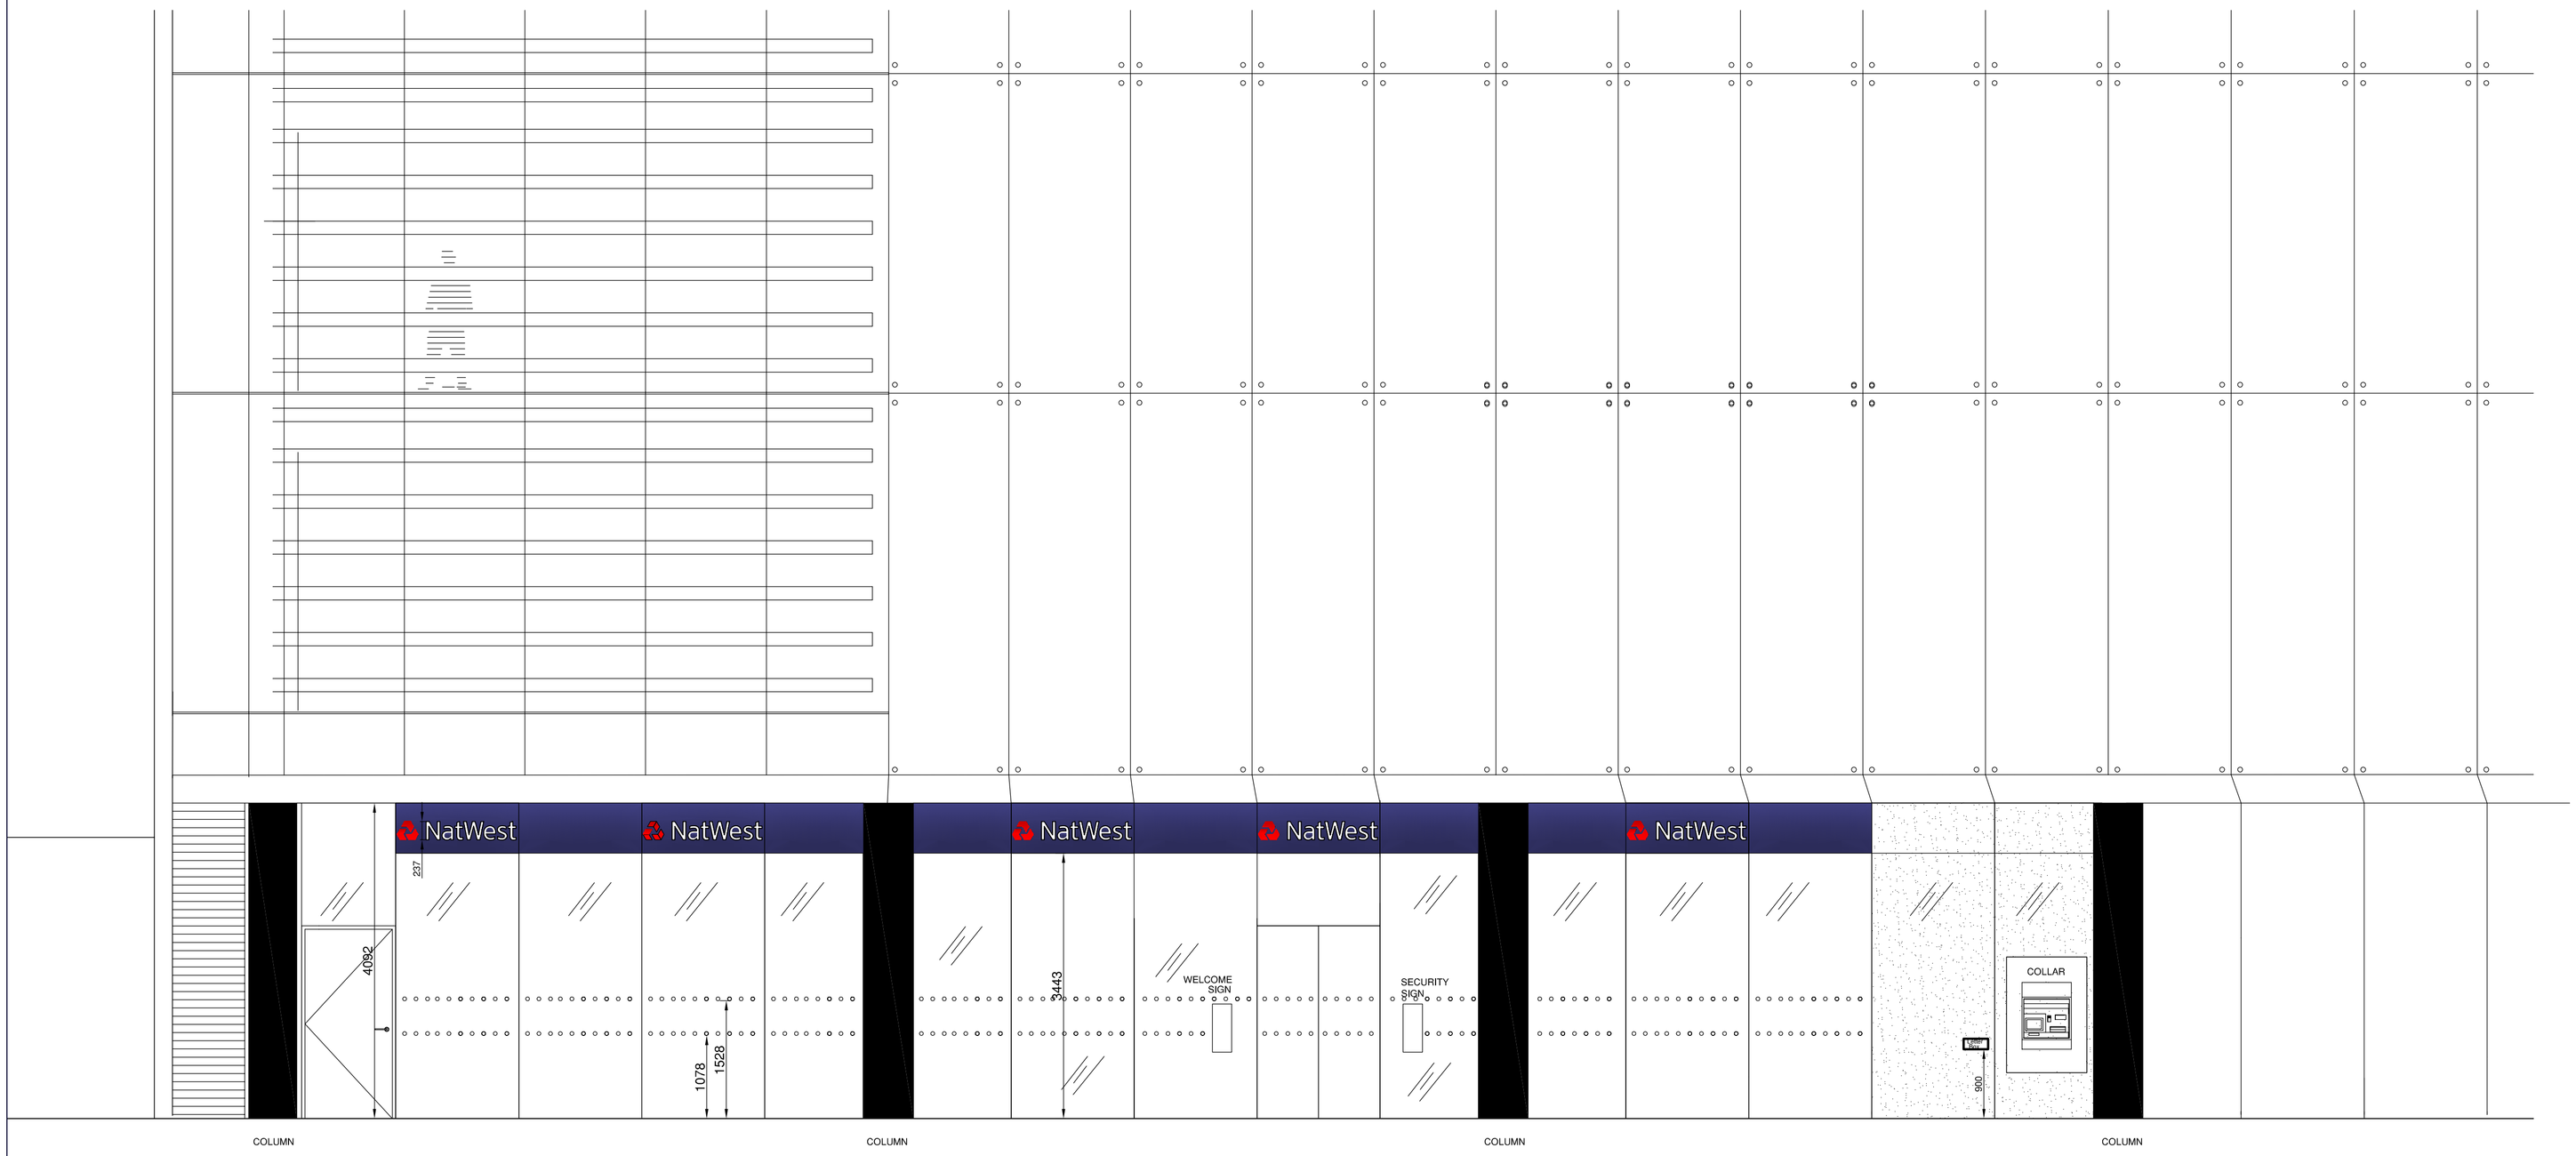

Group Property

Notes:

This drawing is the copyright and property of The Royal Bank of Scotland plc.
It must not be copied or published without written consent.

Do not scale from this drawing.

STYLES & WOOD DESIGN
Aspect House
Manchester Road
Altrincham WA14 5PG
t: +44 (0)161 926 6000
www.stylesandwood.co.uk

rev	description	date

RBS
The Royal Bank of Scotland Group

project
350 EUSTON ROAD
EUSTON
LONDON, NW1 3AX

title
ELEVATION

AS EXISTING

scale
1:50 @ A1

drn	chk	app
KH	NL	
date 01.07.14	date 01.07.14	date

consultants' drawing number
D0572-009-003

brand

rbs drawing number
9868/G1/E1

rev.
/