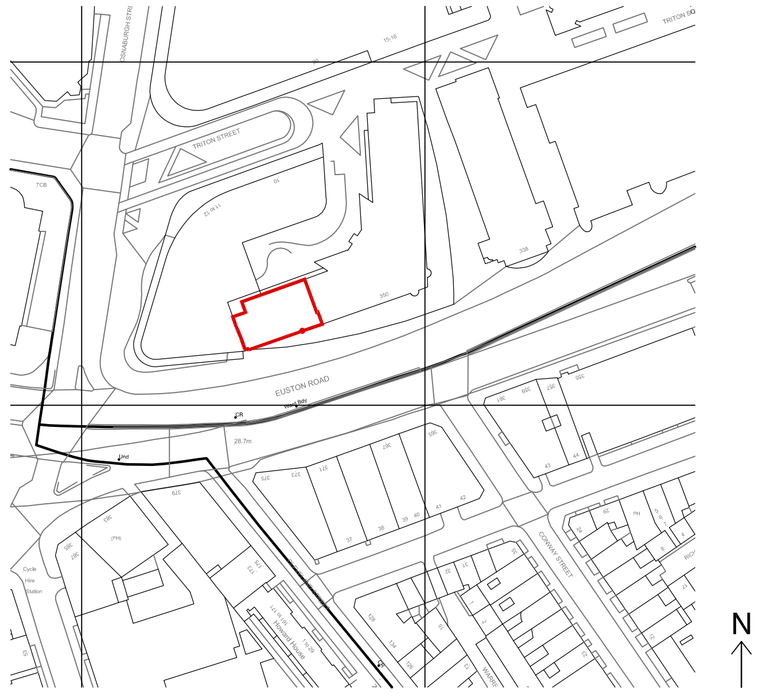

Site Location Plan
Scale: 1:1250

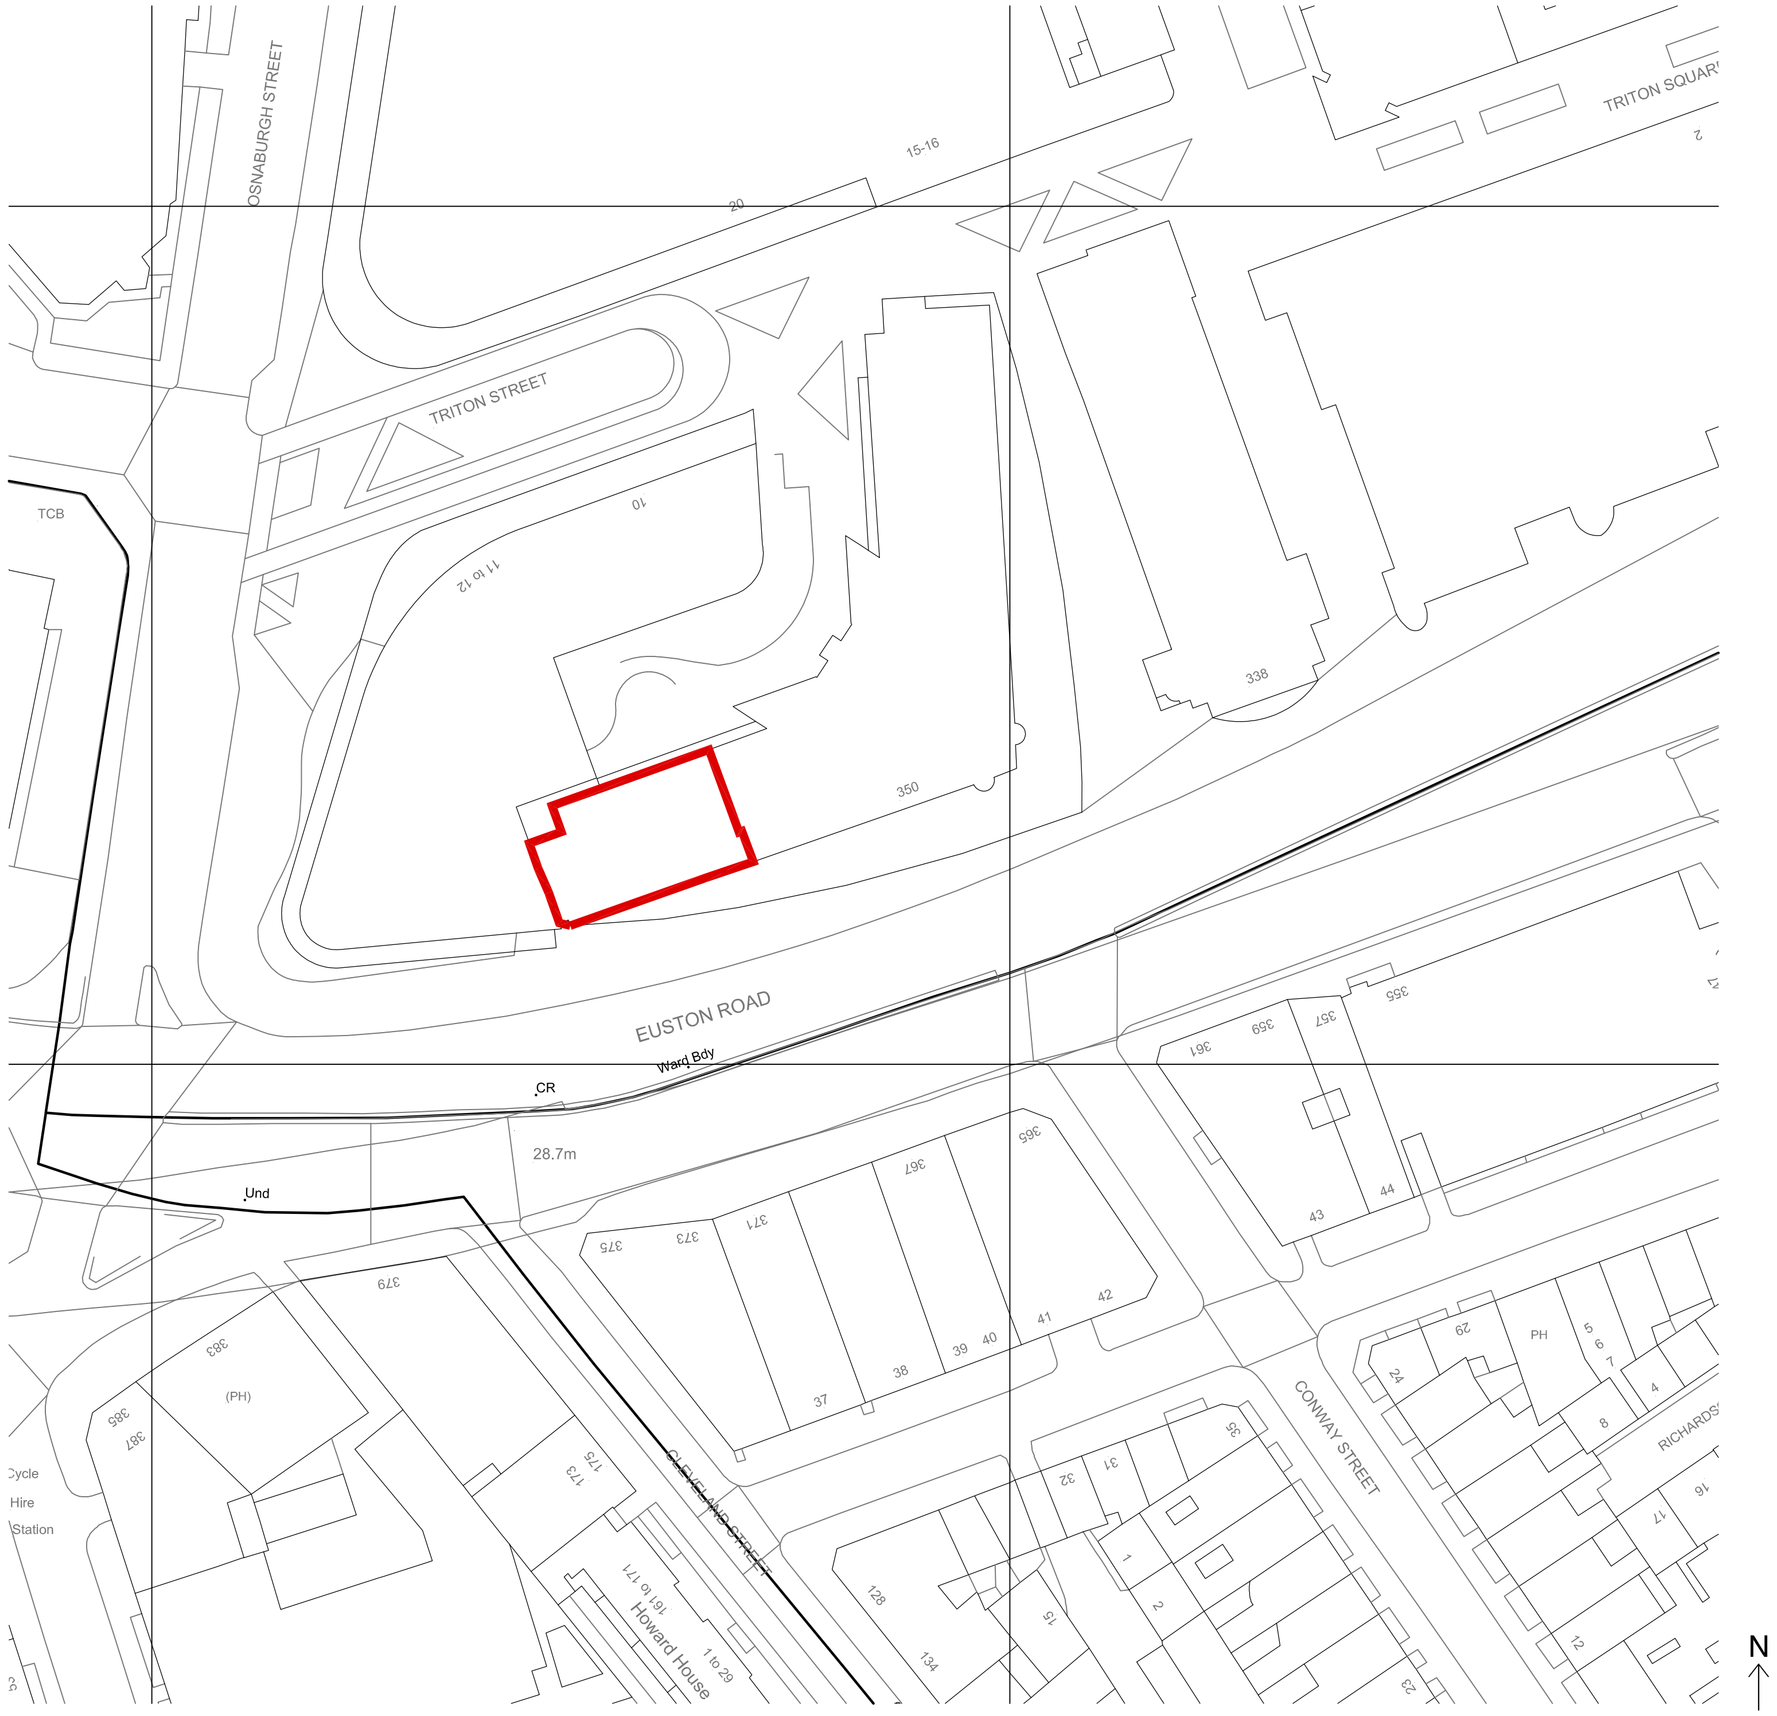

Site Plan
Scale: 1:500

Group Property

Notes:

This drawing is the copyright and property of The Royal Bank of Scotland plc.
It must not be copied or published without written consent.

Do not scale from this drawing.

STYLES&WOOD DESIGN
Aspect House
Manchester Road
Altrincham WA14 5PG
t: +44 (0)161 926 6000
www.stylesandwood.co.uk

rev	description	date

RBS
The Royal Bank of Scotland Group

project
350 EUSTON ROAD
EUSTON
LONDON, NW1 3AX

title
SITE AND LOCATION PLAN

EXISTING

scale
1:500 and 1250 @ A1

drn	chk	app
LCH	LCH	
date 14.08.14	date 14.08.14	date

consultants' drawing number
D0572-009-004

brand

rbs drawing number
9428-GA-E1

rev.