


**Existing Basement Plan**

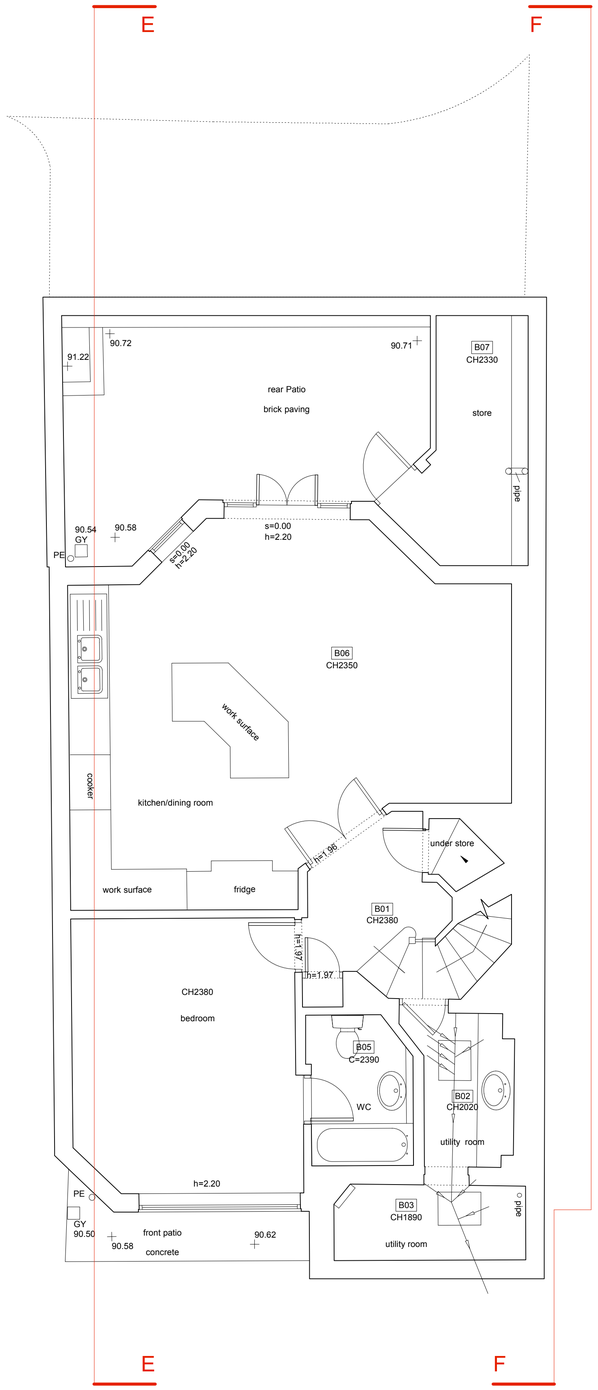


**Existing Ground Floor Plan**

- Do not scale from this drawing.
- The contractor to check all dimensions on site.
- All discrepencies to be reported to the contract administrator.

**NOTES:**

| | |
|---|---|
| **PROJECT:** Alteration & Extension, 10 Christchurch Hill, NW3 1LB | **WORK STAGE:** Planning |
| | **JOB No:** 1208A |
| | **DATE:** 09.04.14 |
| **CLIENT:** Mr Nadir Khamissa, 10 Christchurch Hill, London, NW3 1LB | **DRAWN BY:** AG |
| | **CHECKED BY:** AP |
| | **SCALE:** 1:50@A1 |
| **DRAWING TITLE:** Existing Basement & Ground Floor Plans | **DRAWING No:** PL_E001 |
| | **REVISION No:** A |
| | **Issue to:** CL |

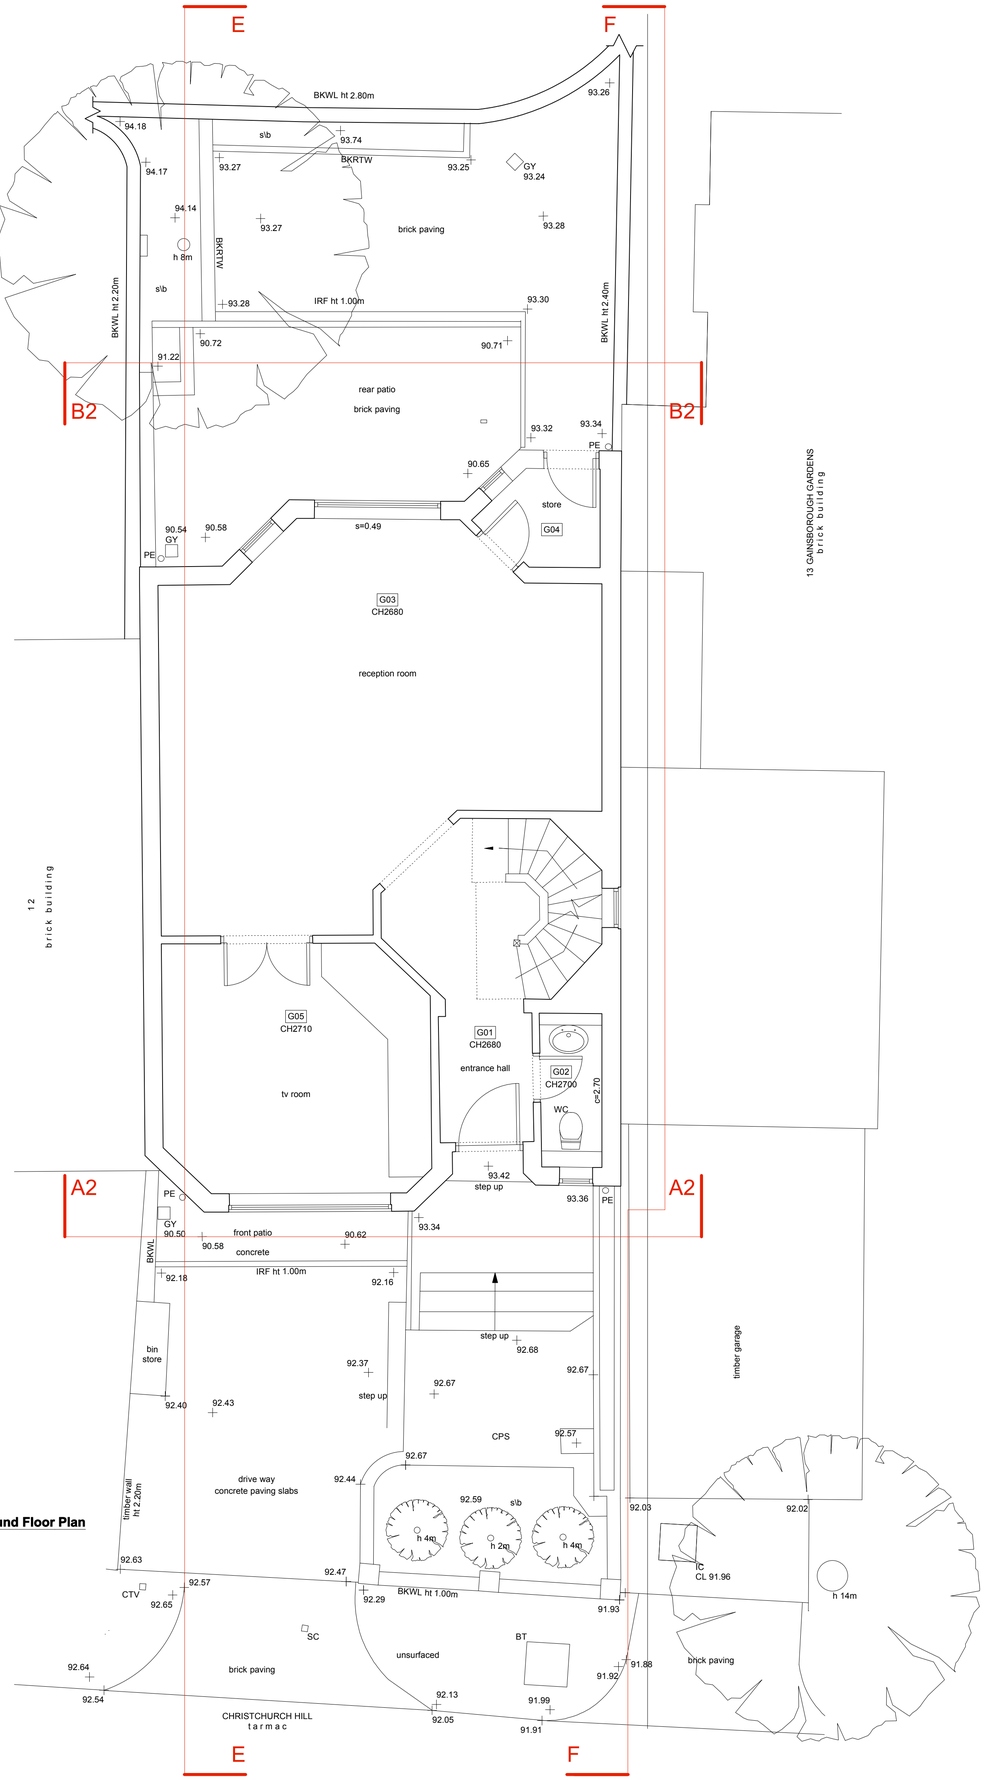
**ashton porter**
**architects**
abigail ashton UCL Dip Arch
andrew porter UCL Dip Arch RIBA

11 second avenue
bush hill park enfield
middlesex en1 1bt
t: 020 8372 1619
f: 020 8372 1629


© ashton porter. All rights reserved