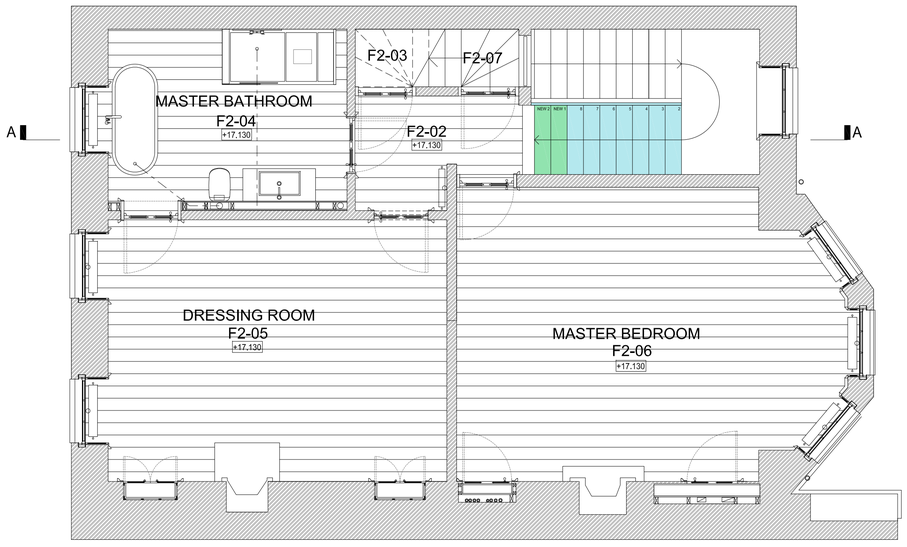

01 SECOND FLOOR PLAN - PROPOSED REPAIRS TO STONE STAIR
1: 100 @ A3 / 1: 50 @ A1

02 SECTION AA - PROPOSED REPAIRS TO STONE STAIR
1: 100@ A3 / 1: 50 @ A1

KEY

REINSTALL THE EXISTING TREAD ELEMENTS, THE HANDRAIL AND THE TIMBER PANELLING. ALL WORK TO BE AS EXISTING.

INSTALL TWO NEW STONE TREADS TO LOOK LIKE EXISTING.

001) - - EXISTING STEEL BEAM
002) - - NEW ORNATE BOXING OF THE STEEL BEAM

		C01	13.08.2014				Drawing Title: REPAIRS TO STONE STAIR - PROPOSED	Project: 153	Scale: 1:25 @ A1, 1:50 @ A3
									Drawing Number: CONSTRUCTION 153 422
									Revision: C01
							Client: SIMON BISHOP	Date: 13.08.2014	Drawn By: ML
							Project: 29 Percy Street, London, W1T 2DA		

This drawing is copyright.This drawing is the property of Glanni Botsford Architects Ltd. It may not be copied or disclosed to any third party without the permission of Glanni Botsford Architects Ltd.

The contractor shall submit full-size setting out drawings based on information provided in the drawings and specifications to the architect for comment without which manufacture shall not commence.

All dimensions are to be checked on site before any work proceeds. Do not scale this drawing but use only figured dimensions. Any errors or omissions are to be reported to the architect immediately.

This drawing is to be read in conjunction with all the relevant consultants' and/or specialists' drawings/documents and any discrepancies or variations are to be notified to the Architect before work commences.

GIANNIBOTSFORDARCHITECTSLTD
83-84 BERWICK ST LONDON W1F 8TS
T 020 7434 2277 F 020 7434 9977 E info@giannibotsford.com