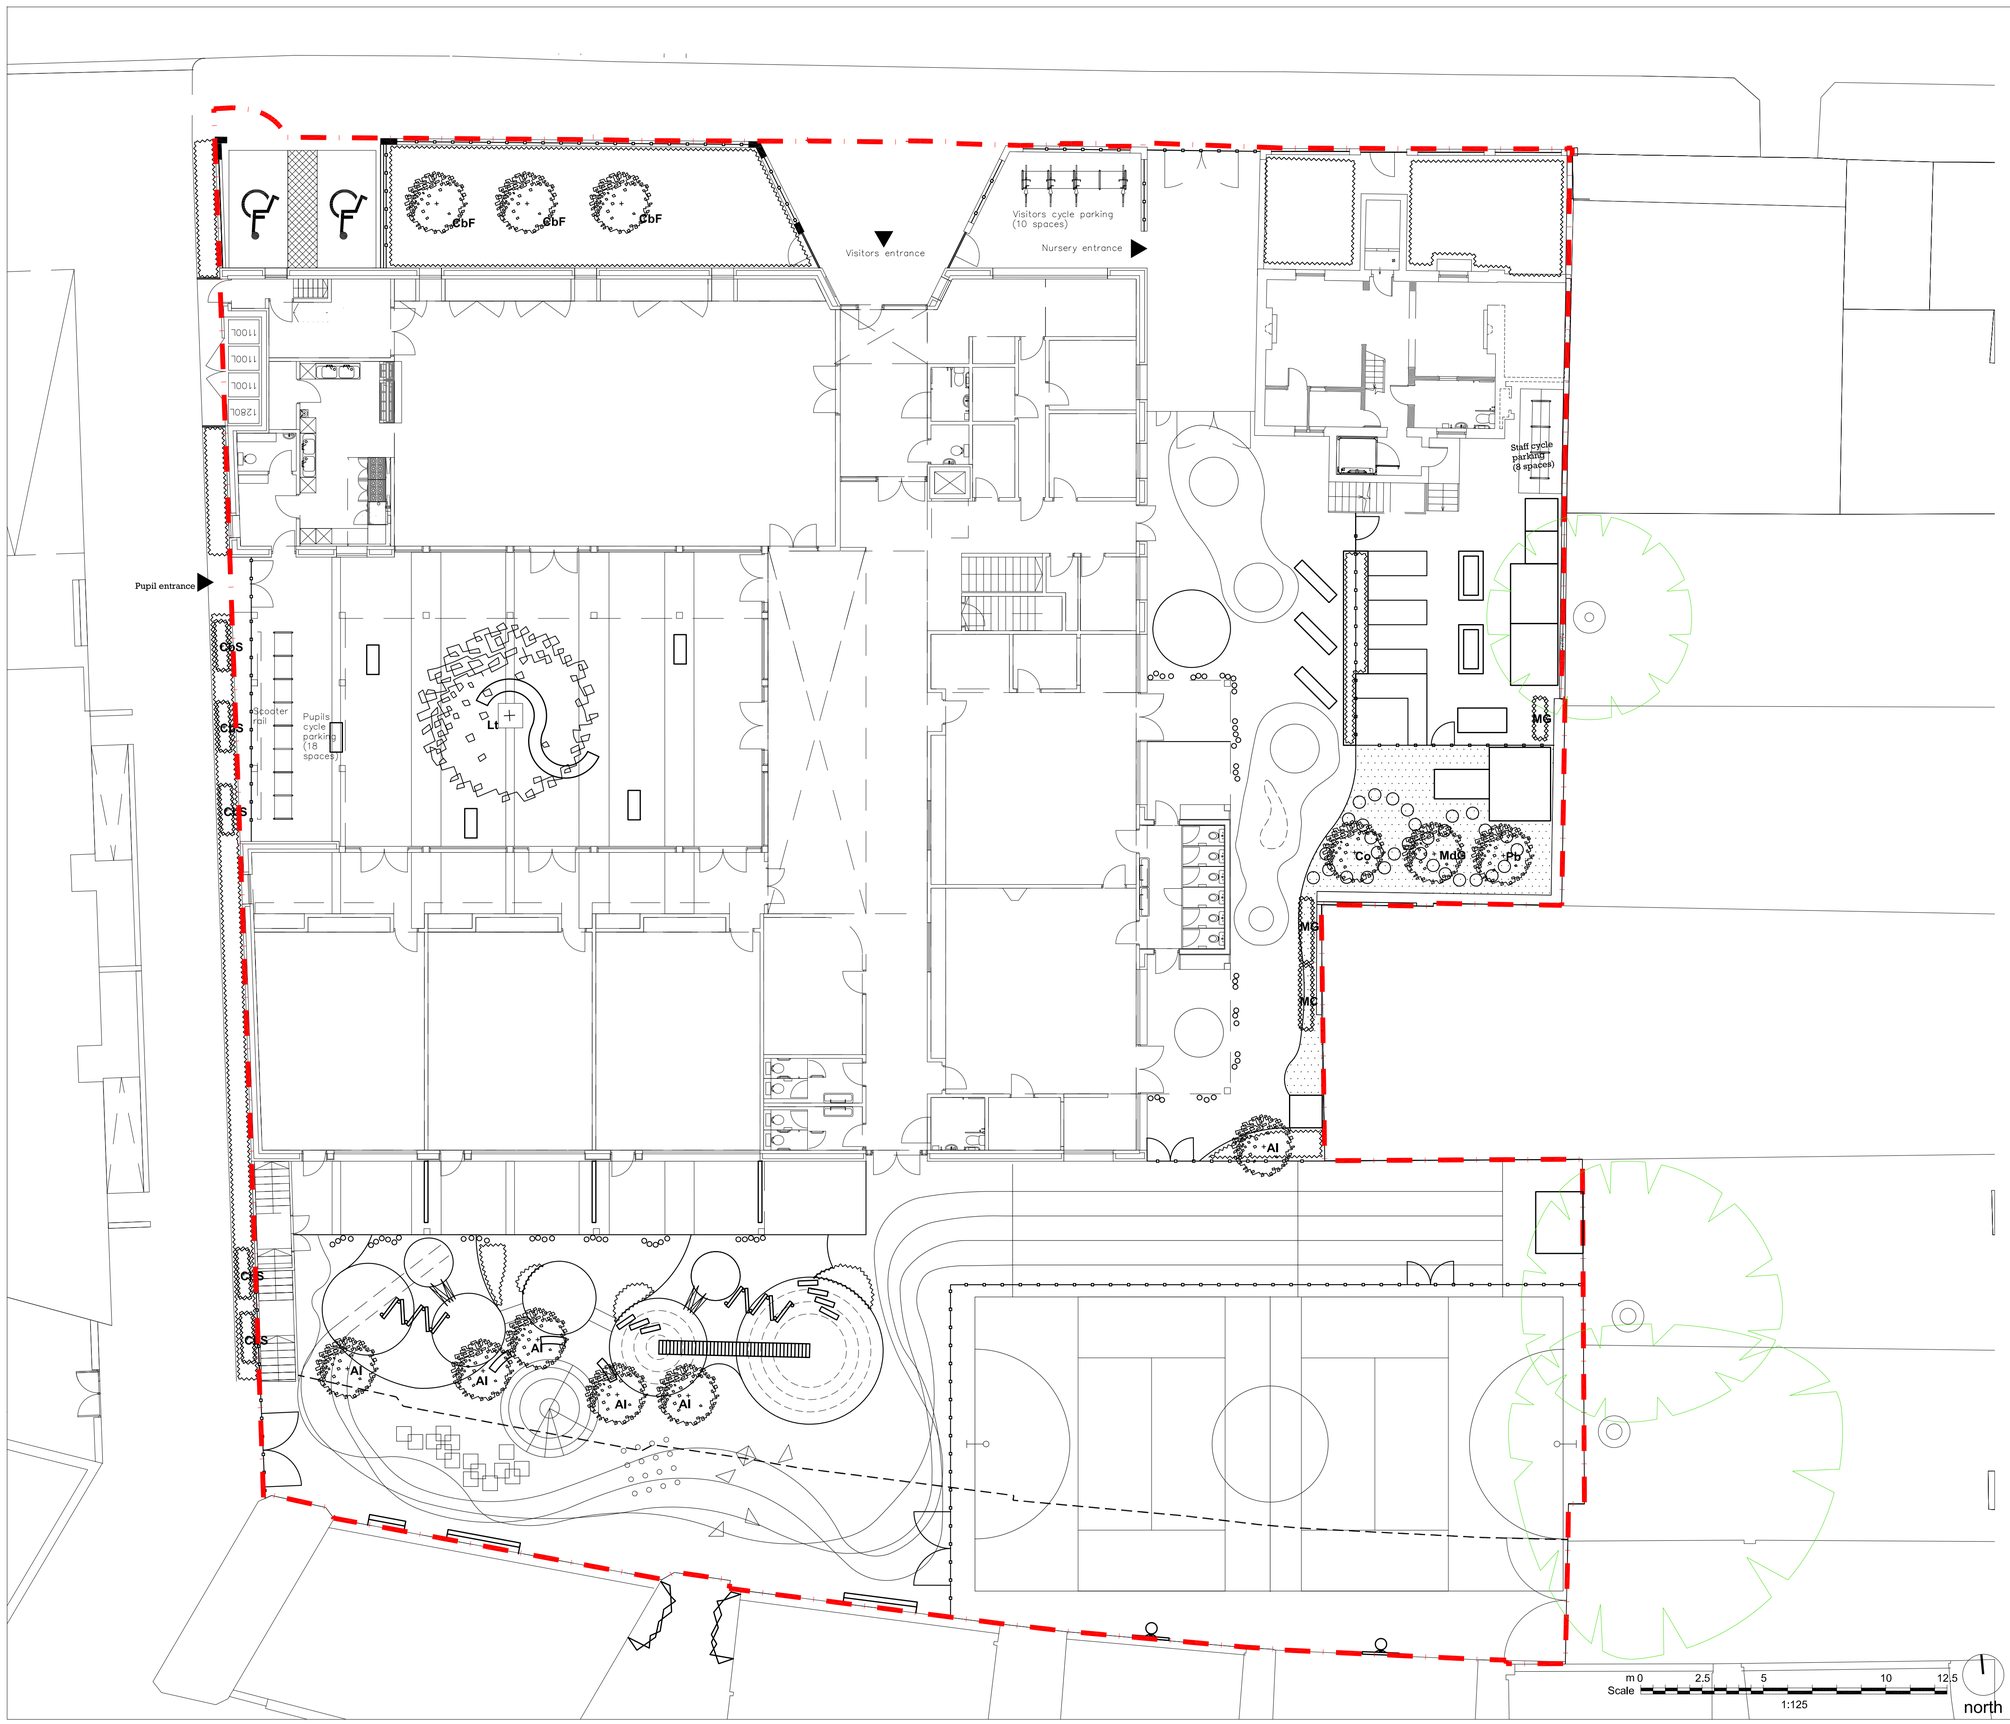

Notes

1. This drawing is the property of fabrik ltd. It must not be copied or reproduced without written consent.
2. Only figured dimensions are to be taken from this drawing. All contractors must visit site and be responsible for taking and checking all dimensions related to the works shown on the drawing.

Soft Landscape Legend

- **Site Boundary**
- **Existing tree retained**
- **Proposed tree**
- **Proposed pleached tree**
- **Proposed espalier fruit tree**
- **Proposed planting** - see Planting Schedule
- **Proposed long grass/wildflower meadow**
- **Proposed Willow Tunnel**

Planting Schedule for all Floors

TREES

Species	Symbol	Supply Sizes/spec	Condition	Evental height/Spread
Amelanchier lamarckii	Al	H250-300cm; 5 stems	RB	5-7m / 3-4m
Carpinus betulus 'Frans Fontaine'	CbF	20-25cm; Semi-mature; 4-4.5m height	RB	9m / 2.5m
Carpinus betulus Espalier	CbS	H400cm Sp 200cm	C175	4m / 0.5m - 1m (maintained)
Liriodendron tulipifera	Lt	40-45cm; Mature; 6-7m height	RB	12m / 6m
Cydonia Oblonga	Co	10-12cm; Selected Standard	RB	-
Malus domestica 'Golden Delicious'	MdG	10-12cm; Selected Standard	RB	-
Pyrus Beurre	Pb	10-12cm; Selected Standard	RB	-
Malus domestica 'Coxs Orange Pippin'	MC	Espalier, 2 Tier	Bareroot	-
Malus domestica 'Greensleeves'	MG	Espalier, 2 Tier	Bareroot	-

HEDGING

Species	Spec	Condition	Density (No./m2)
Fagus sylvatica	Feathered; Min 5 breaks	C7.5	3

SHRUBS

Species	Sizes/spec	Condition	Density (No./m2)
Cornus sanguinea sp.	Branched; Min 4 breaks	C3	5
Daphne odora 'Aureomarginata'	Full pot; fully rooted pot system; healthy crown	C5	7
Hamamelis x intermedia	Full pot; fully rooted pot system; healthy clump	C5	7
Hebe albicans	Full pot; fully rooted pot system; healthy clump	C5	7
Hebe rakaiensis	Full pot; fully rooted pot system; healthy clump	C5	7
Hosta fortunei 'Francee'	Full pot; fully rooted pot system; healthy clump	C5	7
Lavandula angustifolia	Full pot; fully rooted pot system; healthy clump	C5	7
Photinia davidiana	Full pot; fully rooted pot system; healthy clump	C5	7
Prunus laurocerasus 'Otto Luyken'	Full pot; fully rooted pot system; healthy clump	C5	7
Ribes sp.	Branched; Min 3 breaks	C5	5
Rubus ilaeus 'Joan J'	Branched; Min 3 breaks	C5	5
Salix aegyptiaca	Full pot; fully rooted pot system; healthy clump	C5	7
Salix hastata	Full pot; fully rooted pot system; healthy clump	C5	7
Salix viminalis	Cuttings	H25cm	9
Santolina incana	Full pot; fully rooted pot system; healthy clump	C5	7
Sarcococca hookeriana	Full pot; fully rooted pot system; healthy clump	C5	7
Skimmia japonica	Full pot; fully rooted pot system; healthy clump	C5	7
Skimmia x confusa 'Kew Green'	Full pot; fully rooted pot system; healthy clump	C5	7
Vacinnum myrtillus	Branched; Min 3 breaks	C5	5
Vinca minor 'variegata'	Full pot; fully rooted pot system; healthy clump	C5	7

HERBACEOUS

Species	Sizes/spec	Condition	Density (No./m2)
Allium sp.	Full pot; fully rooted pot system; healthy clump	C3	9
Anemone x hybrida	Full pot; fully rooted pot system; healthy clump	C3	9
Aster amellus	Full pot; fully rooted pot system; healthy clump	C3	9
Bergenia 'Sunningdale'	Full pot; fully rooted pot system; healthy clump	C3	9
Campanula sp.	Full pot; fully rooted pot system; healthy clump	C3	9
Echinops ritro	Full pot; fully rooted pot system; healthy clump	C3	9
Euphorbia characias	Full pot; fully rooted pot system; healthy clump	C3	9
Heuchera 'Beauty Colour'	Full pot; fully rooted pot system; healthy clump	C3	9
Liriope muscari	Full pot; fully rooted pot system; healthy clump	C3	9
Perovskia 'Blue spire'	Full pot; fully rooted pot system; healthy clump	C3	9
Rudbeckia 'Goldstrum'	Full pot; fully rooted pot system; healthy clump	C3	9
Rudbeckia 'Purpurea'	Full pot; fully rooted pot system; healthy clump	C3	9
Salvia sp.	Full pot; fully rooted pot system; healthy clump	C3	9
Sedum ada	Full pot; fully rooted pot system; healthy clump	C3	9
Stachys byzantina	Full pot; fully rooted pot system; healthy clump	C3	9
Thymus sp.	Full pot; fully rooted pot system; healthy clump	C3	9
Verbena x hybrida	Full pot; fully rooted pot system; healthy clump	C3	9

GRASSES

Species	Sizes/spec	Condition	Density (No./m2)
Miscanthus sinensis	Full pot; fully rooted pot system; Min 8 canes	C5	5
Carex oshimensis 'Evergold'	Full pot; fully rooted pot system; healthy clump	C5	7
Deschampsia cespitosa	Full pot; fully rooted pot system; healthy clump	C5	7
Festuca Glauca	Full pot; fully rooted pot system; healthy clump	C5	7
Stipa tenuissima	Full pot; fully rooted pot system; healthy clump	C5	7
Emorsgate EM4	Meadow mixture for clay soils	Seed	4g/m2
Emorsgate E22	Wear Tolerant Turfgrass Mixture	Seed	25g/m2

No.	Date	Reason	Name
-	31.07.14	Issued for Planning Approval	th

Revisions

External References:

- -
- -

fabrik
38a High Street
Alton
Hamphire
GU34 1BD

T: 01420 593250
F: 01420 544243
E: alton@fabrikuk.com
W: www.fabrikuk.com

Project

Hawley Primary School

Drawing

Soft Landscape General Arrangement Plan
Ground Floor

Scale	Date	Drawn
1:125 @ A1	Jul '14	th

Drawing No.	Revision
D2146 L.310	-

- [ ] Preliminary
- [x] Issued for Planning Approval
- [ ] Issued for Construction
- [ ] Issued for Design/Information
- [ ] Issued for Tender
- [ ] As Built

Drawing sheet size - A1

Copyright Reserved ©