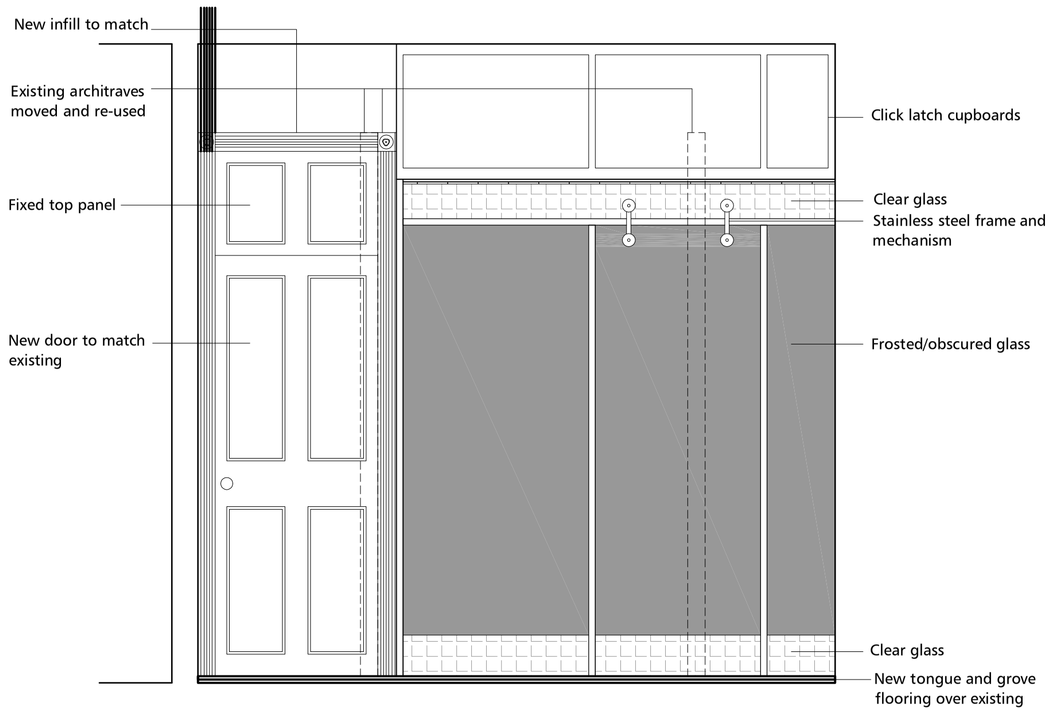

1:20 Elevation

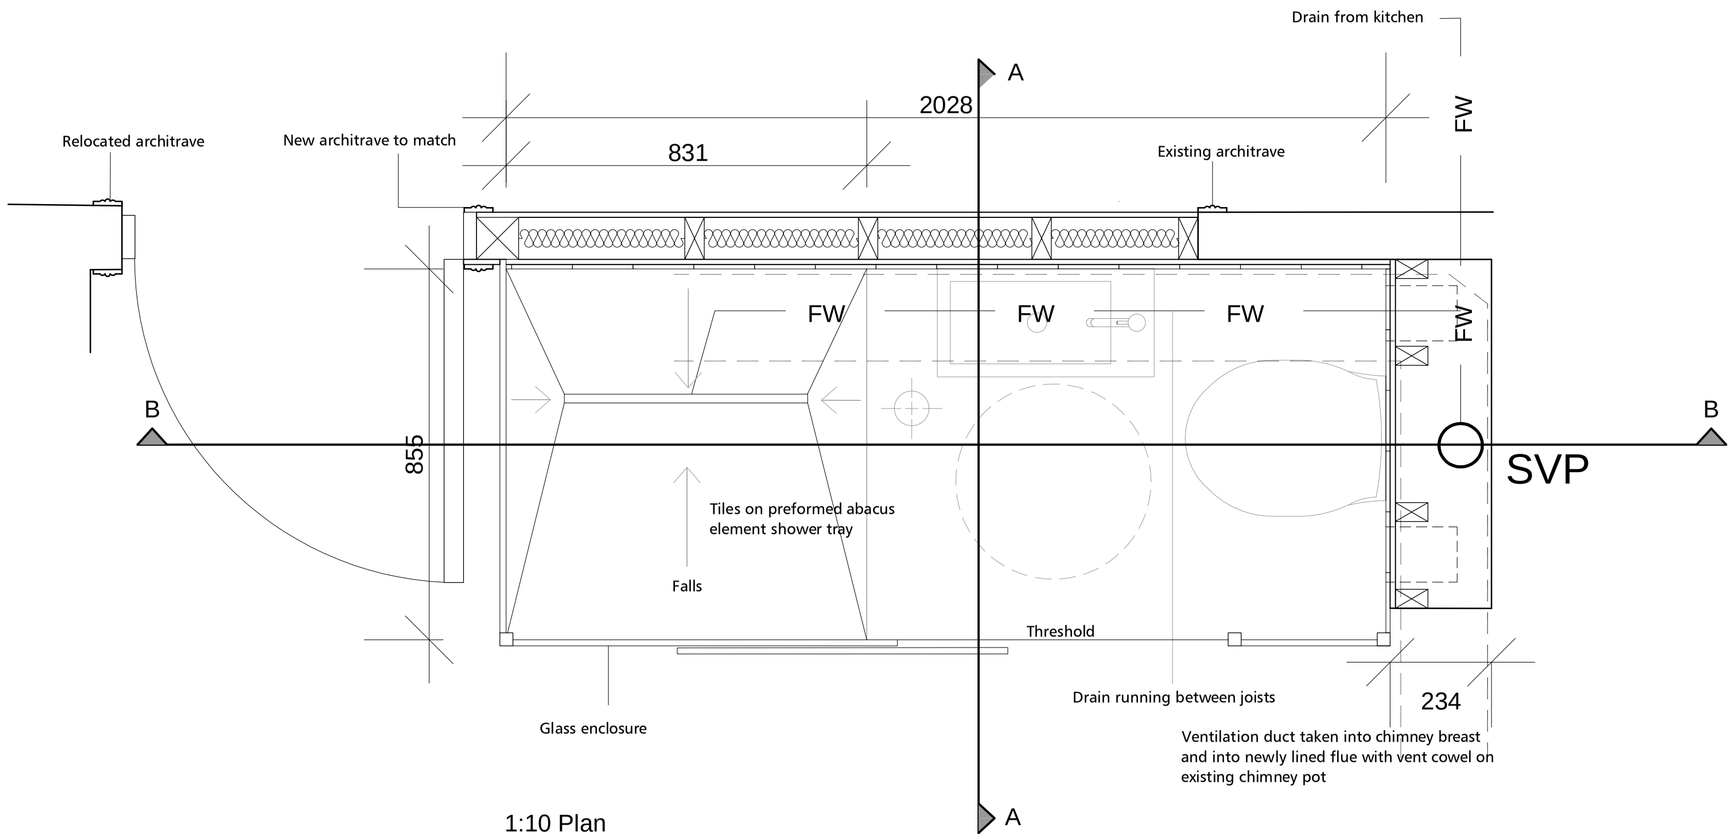

1:10 Plan

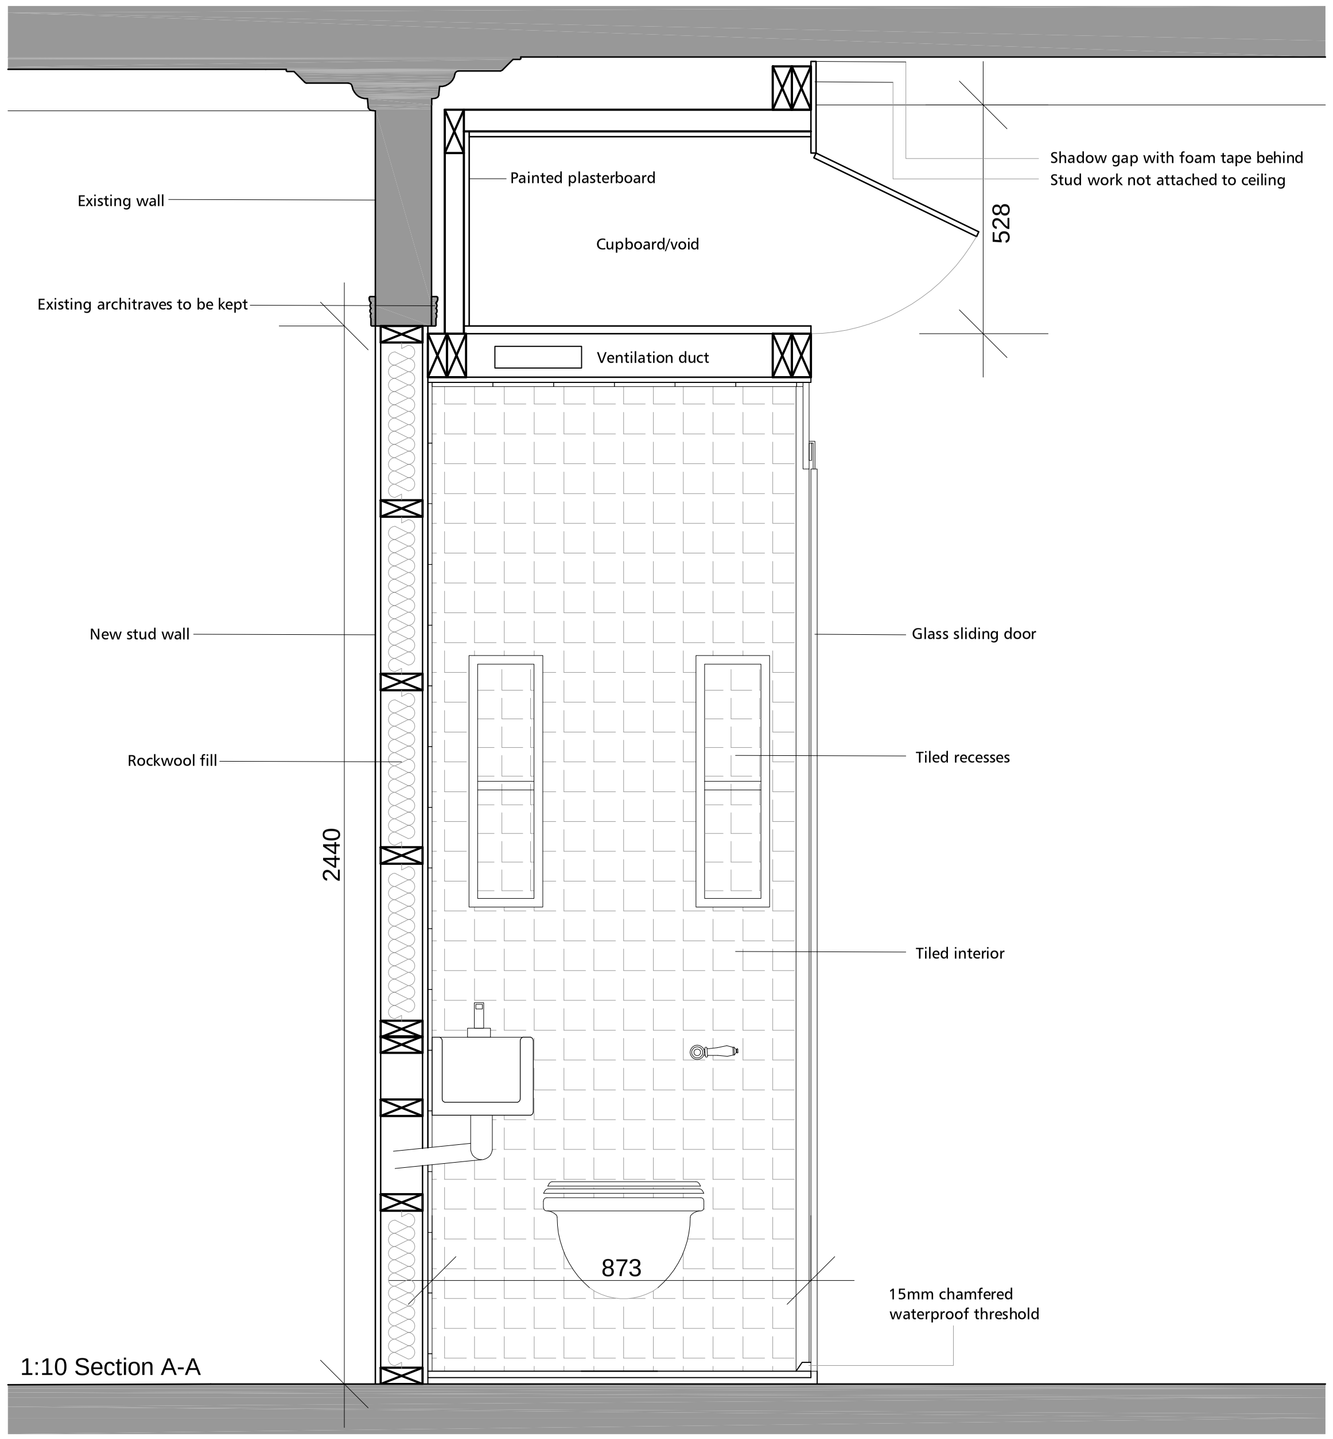

1:10 Section A-A

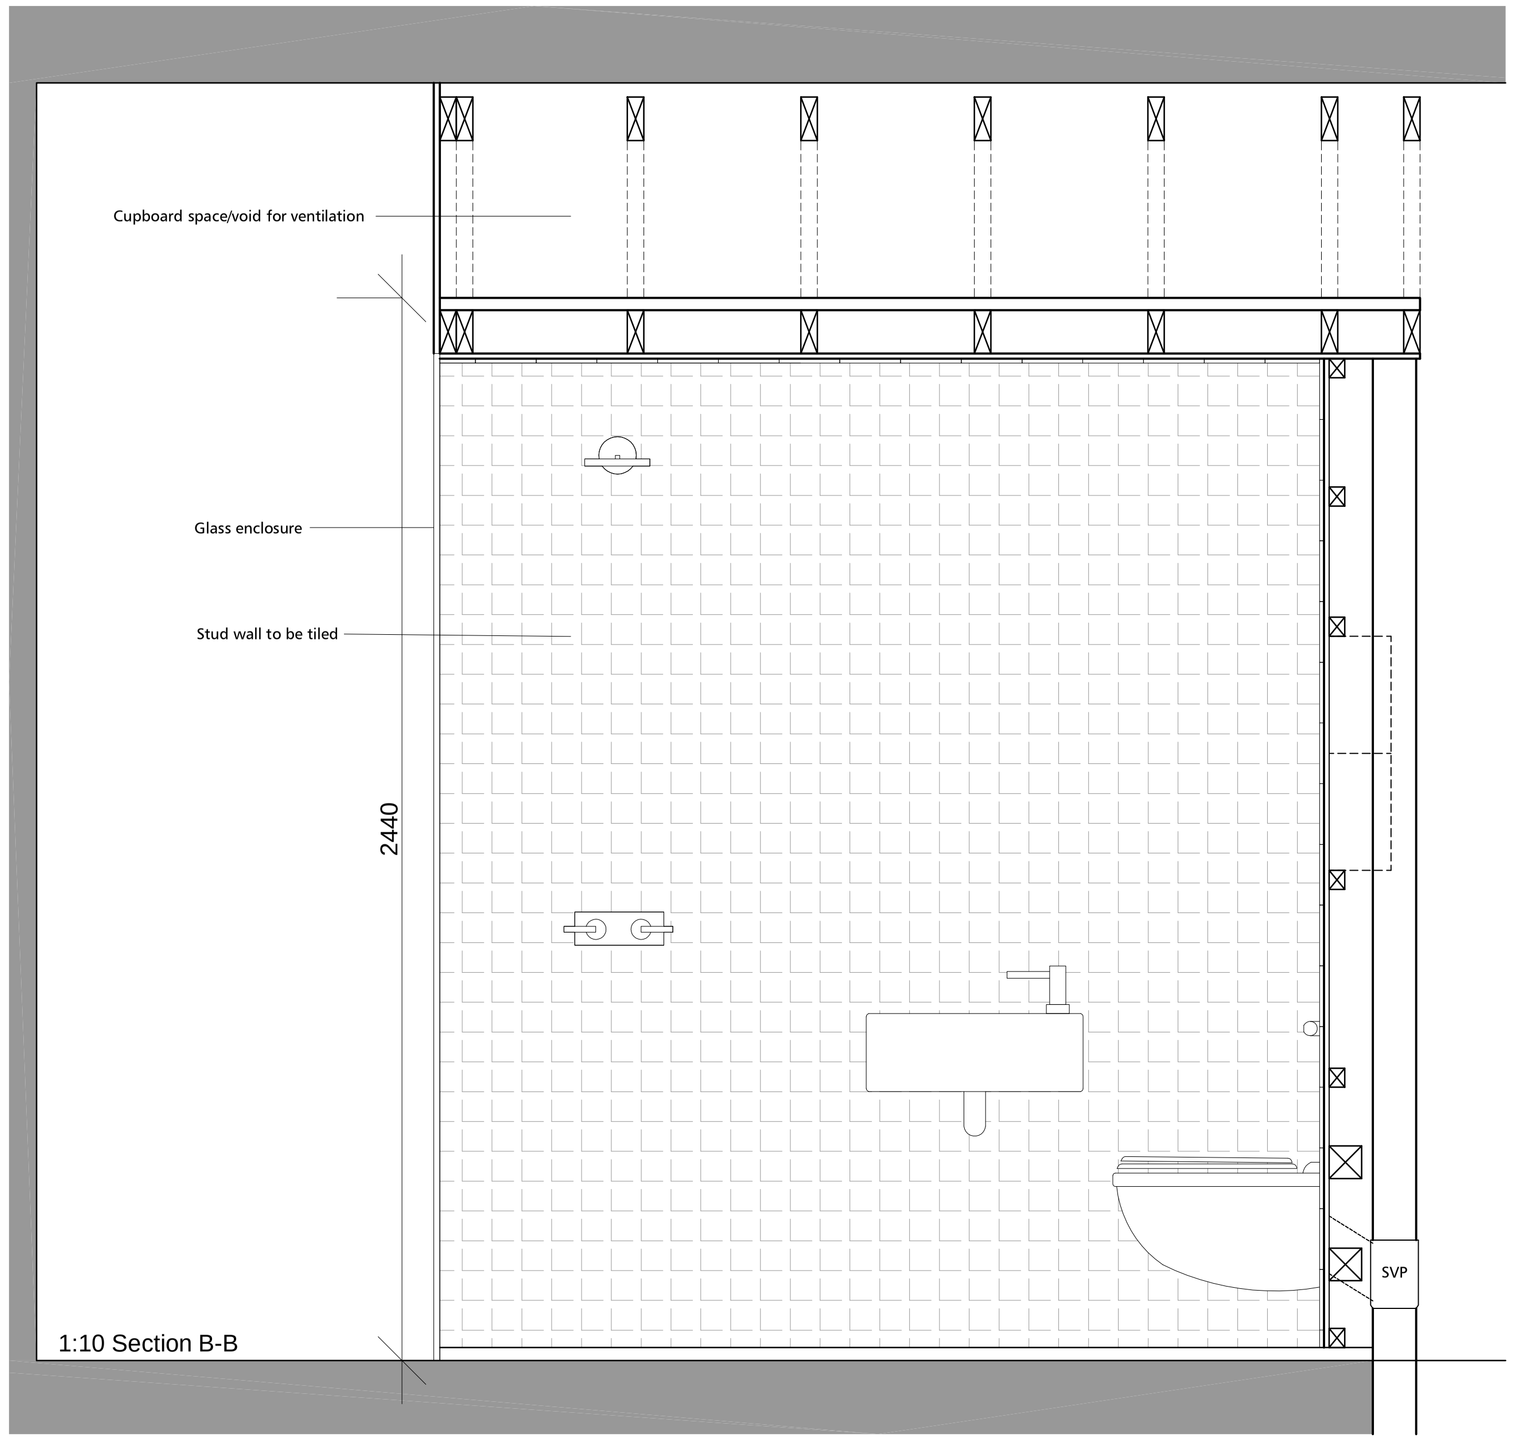

1:10 Section B-B

notes:

Adjacent properties and boundaries are shown for illustrative purposes only and have not been surveyed unless otherwise stated.

REV	DATE	DESCRIPTION	DRAWN	CHECKED
-	-	-	-	-

Revisions

CFW
Architects Designers Visualisers

Planning

Chaplin Farrant Wiltshire Limited

Bank Chambers
69 High Street
Winchester
Hampshire
SO23 9DA

Tel: **01962 862234**
Fax: **01962 840506**

email: studio@cfw-architects.com
www.cfw-architects.com

Also at:
Norwich
London

Mr Pirie
CLIENT

6 Leigh Str., Bloomsbury
PROJECT

Bathroom pod Flat C
DRAWING

J14893w
PROJECT REF.

AP150
DRAWING NO.

-
REVISION

This drawing is copyright of the Architects and shall not be reproduced without their permission.

Check all dimensions and report any errors or omissions.

23/07/2014
DATE

Various@A1
SCALE

FW
DRAWN BY

MW
CHECKED BY