notes

© This drawing is the Copyright of
Alexander Elliott Ltd.




LOWER GROUND FLOOR




GROUND FLOOR

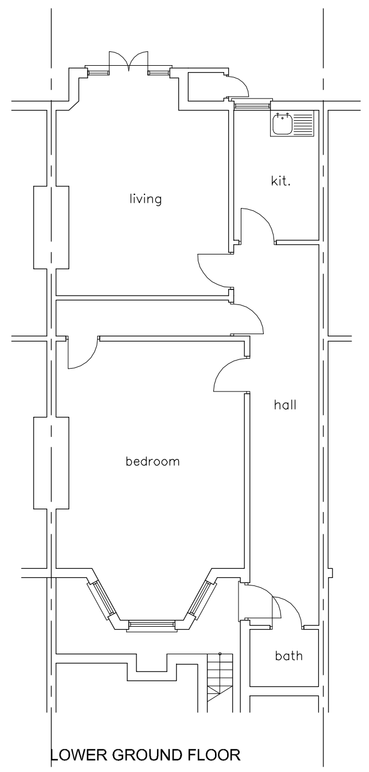


FIRST FLOOR

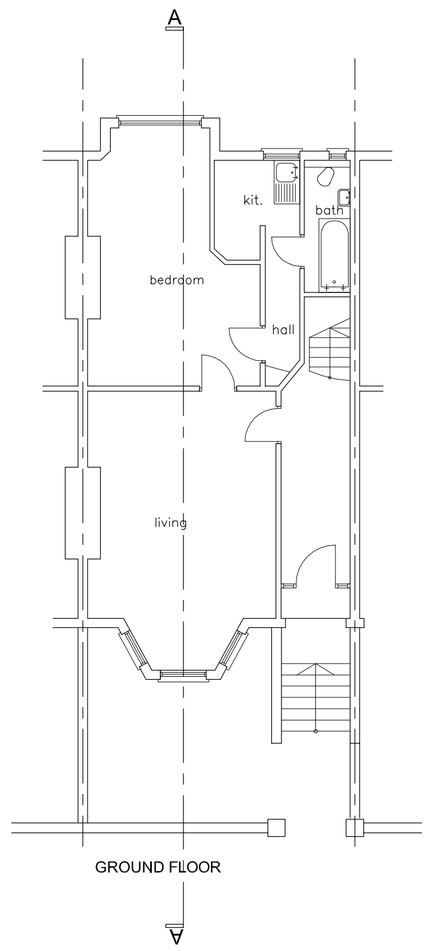


SECOND FLOOR

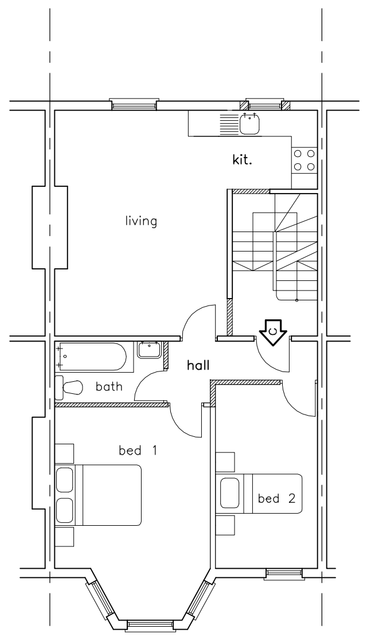


THIRD FLOOR

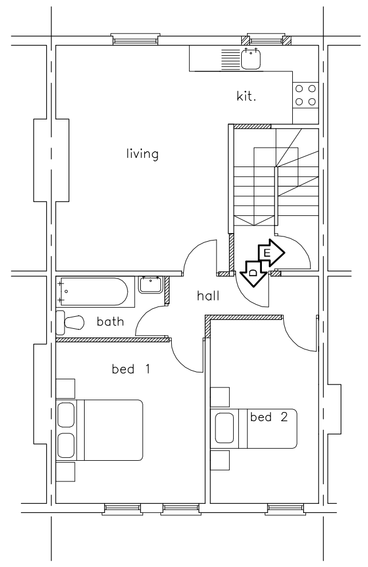


ROOF

ELEVATION TO GOLDHURST TERRACE

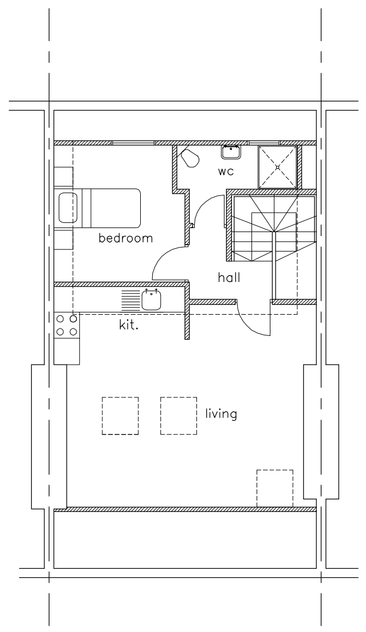


SECTION AA

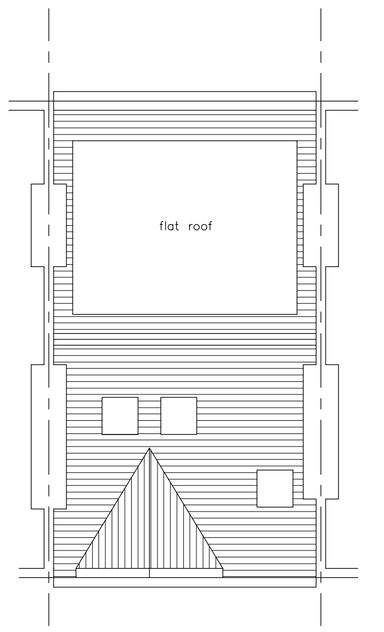REAR ELEVATION

NOT FOR CONSTRUCTION

revisions

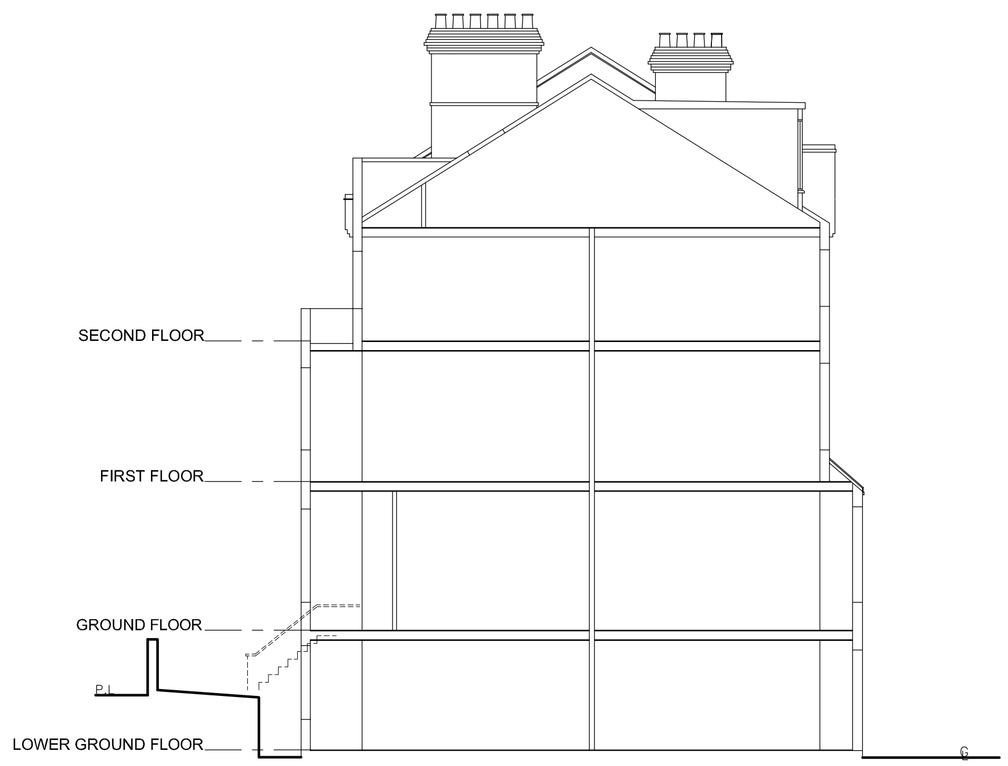job title

24 Goldhurst Terrace NW6 3HU

drawing title

PROPOSED

Alexander Elliott Ltd.
Architecture–Surveying–Design
224 Ballards Lane, London N3 2LX
TEL:020 8445 9821 FAX:020 8446 0206
e–mail: design@archivas.co.uk

RICS The mark of property professionalism worldwide

| | |
|---|---|
| Project No 271 | date August 2013 |
| scale 1:100 @A1 | drawn ap |

drawing No
271.P.02

do not scale off this drawing, all dimensions to be checked on site, any discrepancies to be referred to the Surveyors

THIS DRAWING WAS PREPARED WITH INFORMATION PROVIDED BY THE CLIENT AND AVAILABLE AT THE TIME OF THE SITE SURVEY ALEXANDER ELLIOTT LTD ARE TO BE NOTIFIED IMMEDIATELY UPON DISCOVERY OF ANY ERRORS OMITIONS OR DISCREPANCIES