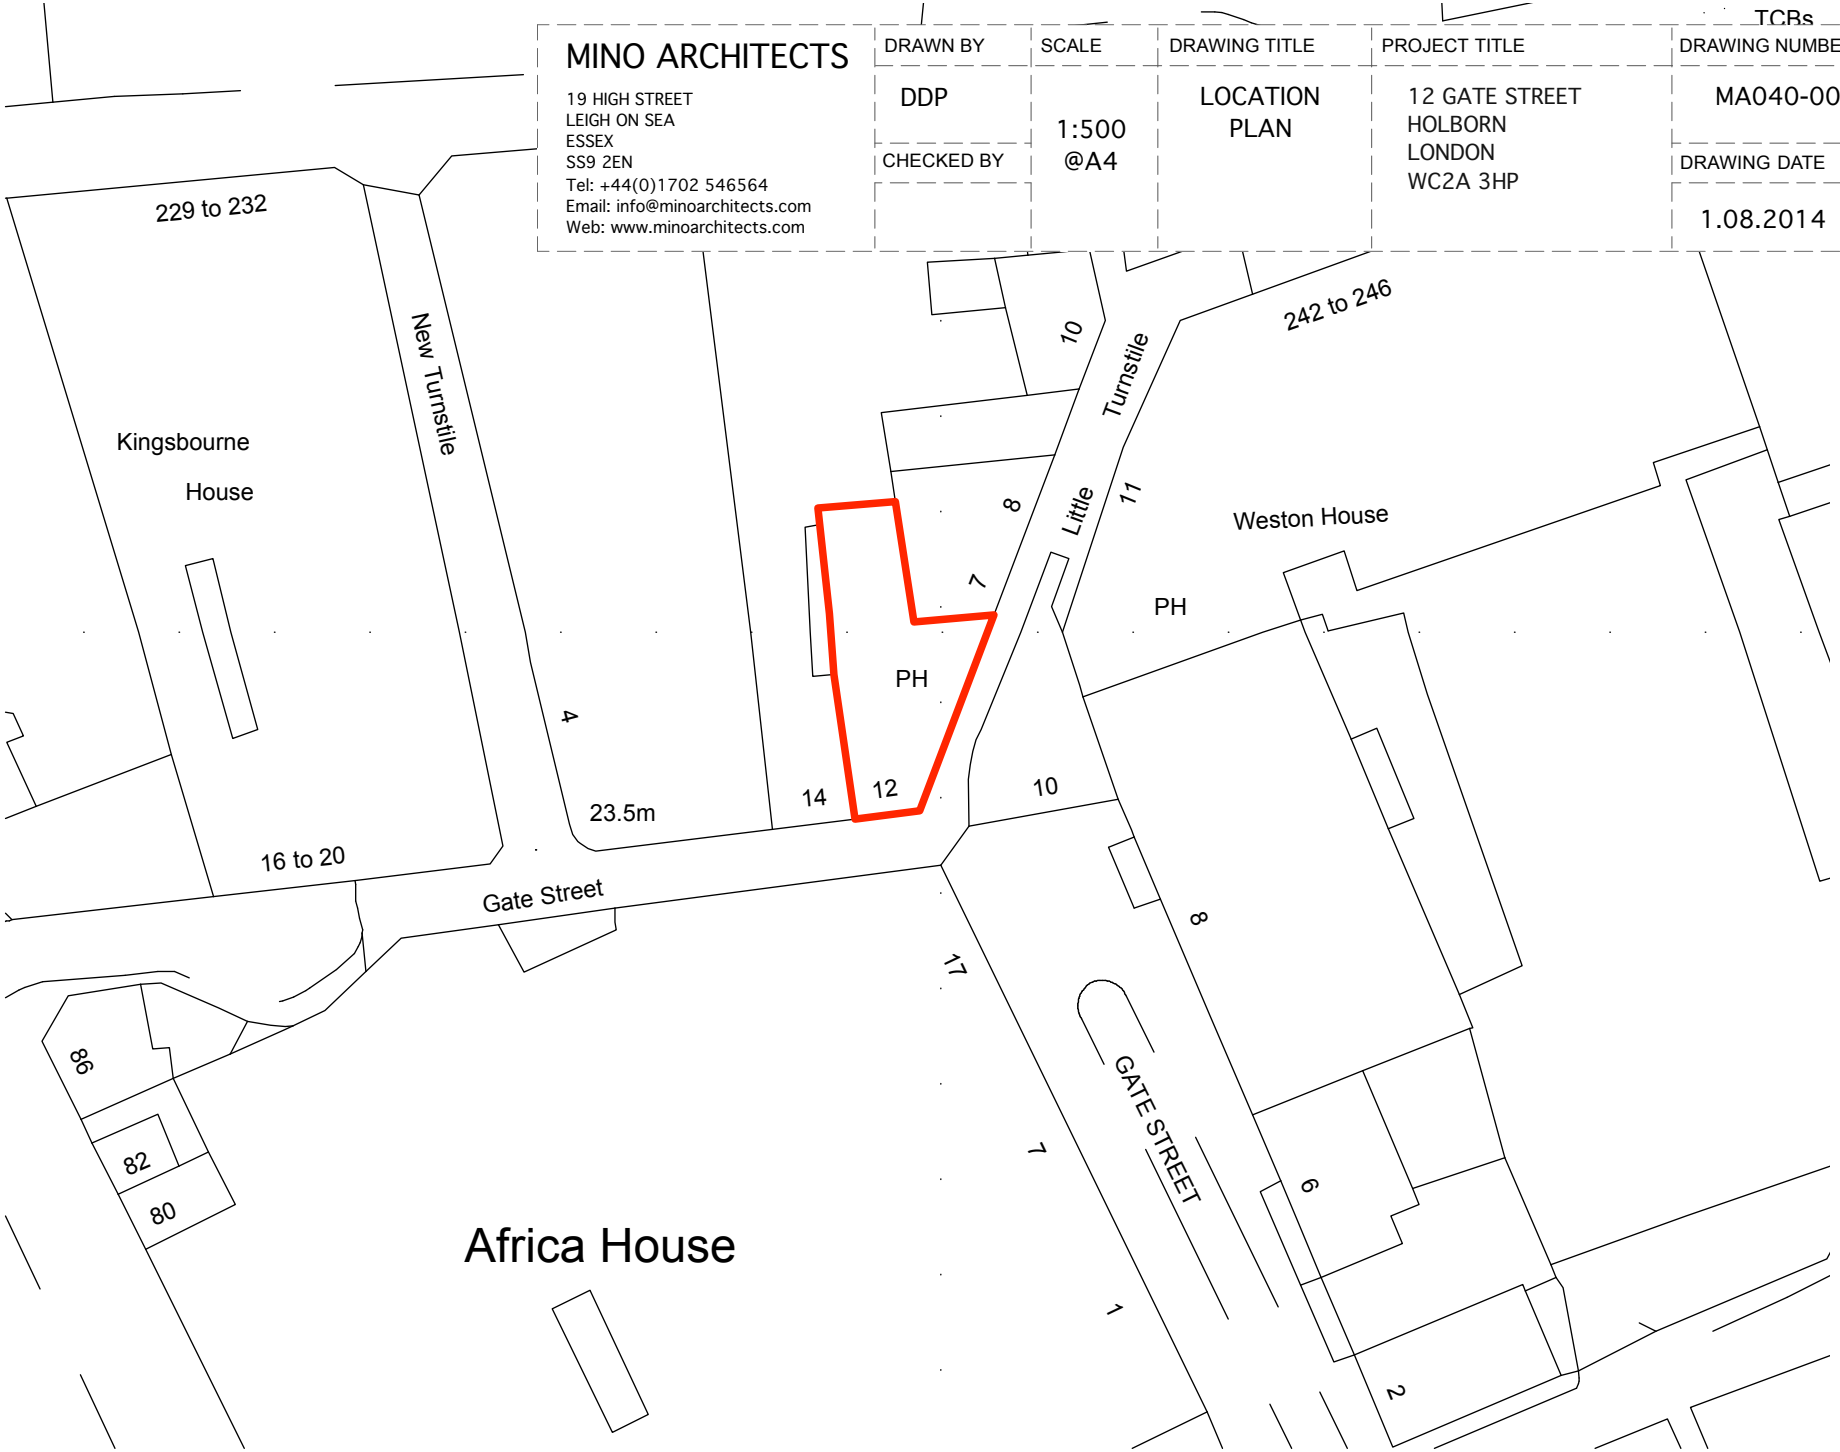

MINO ARCHITECTS	DRAWN BY	SCALE	DRAWING TITLE	PROJECT TITLE	DRAWING NUMBER	
19 HIGH STREET LEIGH ON SEA ESSEX SS9 2EN Tel: +44(0)1702 546564 Email: info@minoarchitects.com Web: www.minoarchitects.com	DDP	1:500 @A4	LOCATION PLAN	12 GATE STREET HOLBORN LONDON WC2A 3HP	MA040-003	
	CHECKED BY				DRAWING DATE	REV
					1.08.2014	-

Ordnance Survey (c) Crown Copyright 2014. All rights reserved. Licence number 100022432