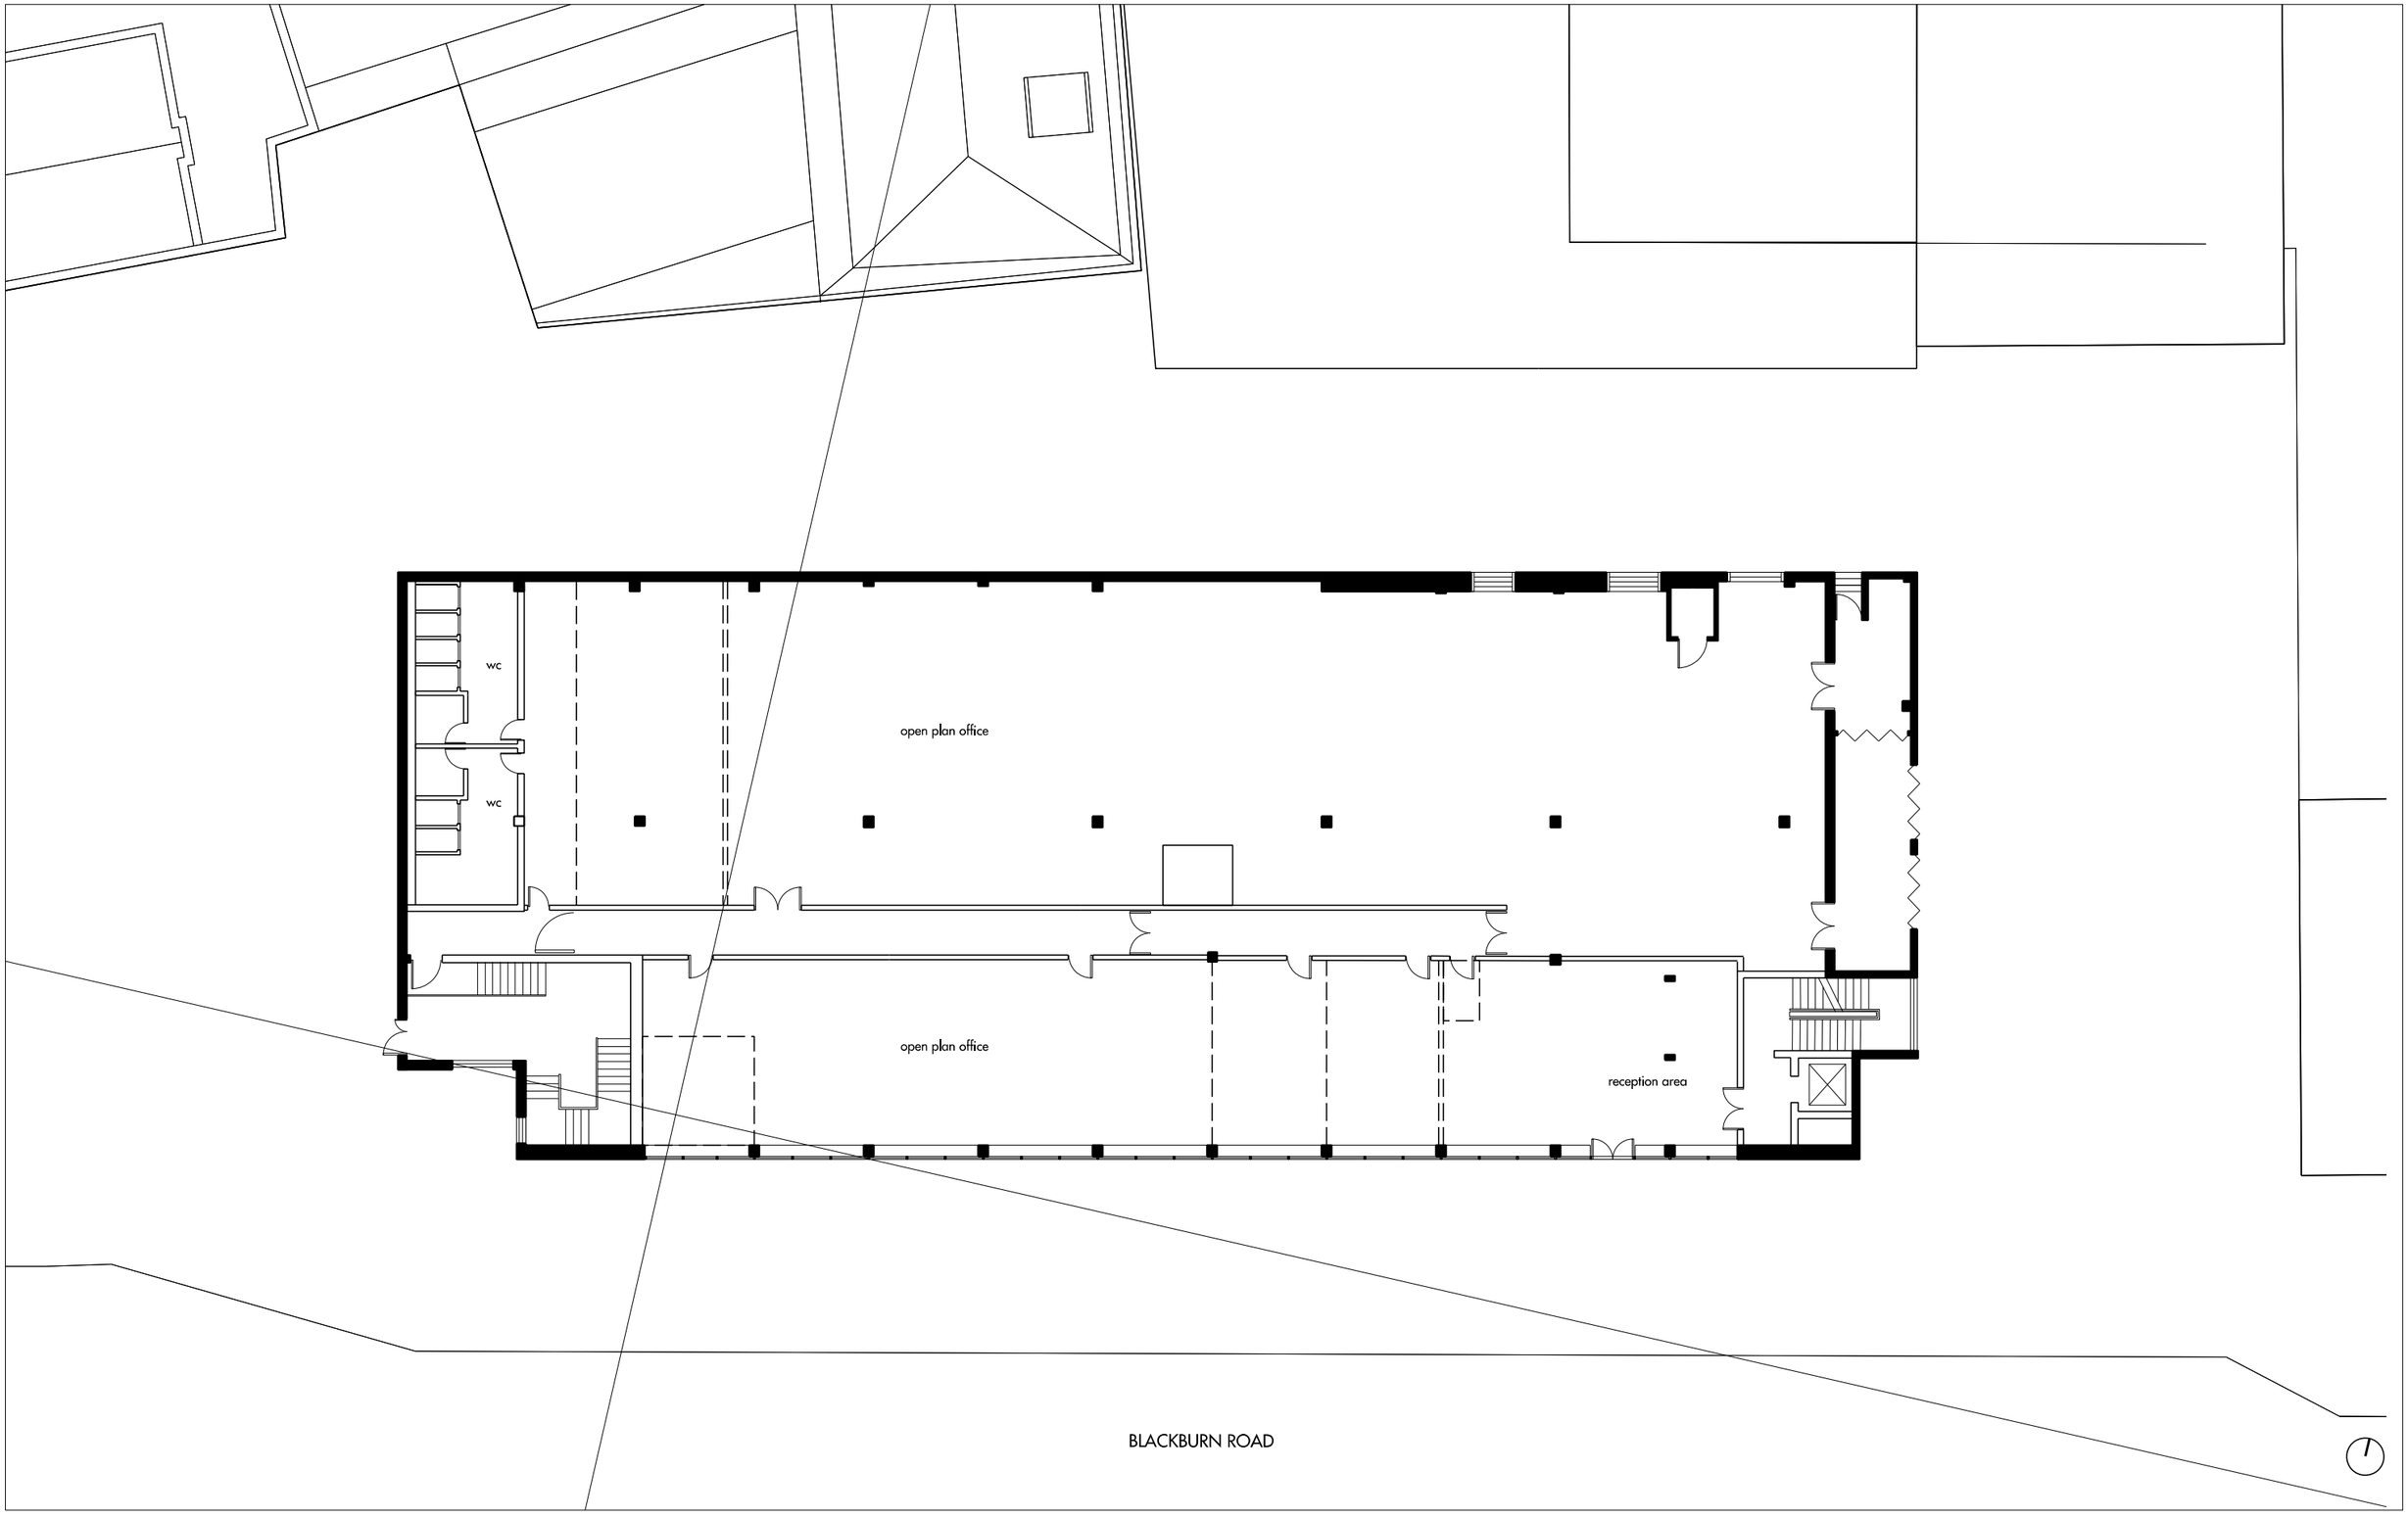

Do not scale from this drawing. Use figured dimensions only. Figured dimensions are in millimetres. All levels are in metres. All dimensions and levels shall be verified on site before proceeding with works. Detailed site survey to be carried out to verify positions and level relationships with site features and ordnance survey. The architect must be notified of any discrepancy.
Where building components are described in the specification as contractor designed, "construction" information relating to those components on this drawing represents design intent only

REV	DATE	DESCRIPTION	CKD
P1	XX.XX.XX	FOR PLANNING	VT

REV	DATE	DESCRIPTION	CKD

REV	DATE	DESCRIPTION	CKD

REV	DATE	DESCRIPTION	CKD

Allies and Morrison
85 Southwark Street
London SE1 0HX
telephone 020 7921 0100
facsimile 020 7921 0101
email info@alliesandmorrison.co.uk

A&M JOB NO: 911

ASHER HOUSE, WEST HAMPSTEAD

EXISTING GROUND FLOOR PLAN
RESIDENTAIL CONVERSION

911_07_100

SCALE: 1:250 @A3

P1
Revision