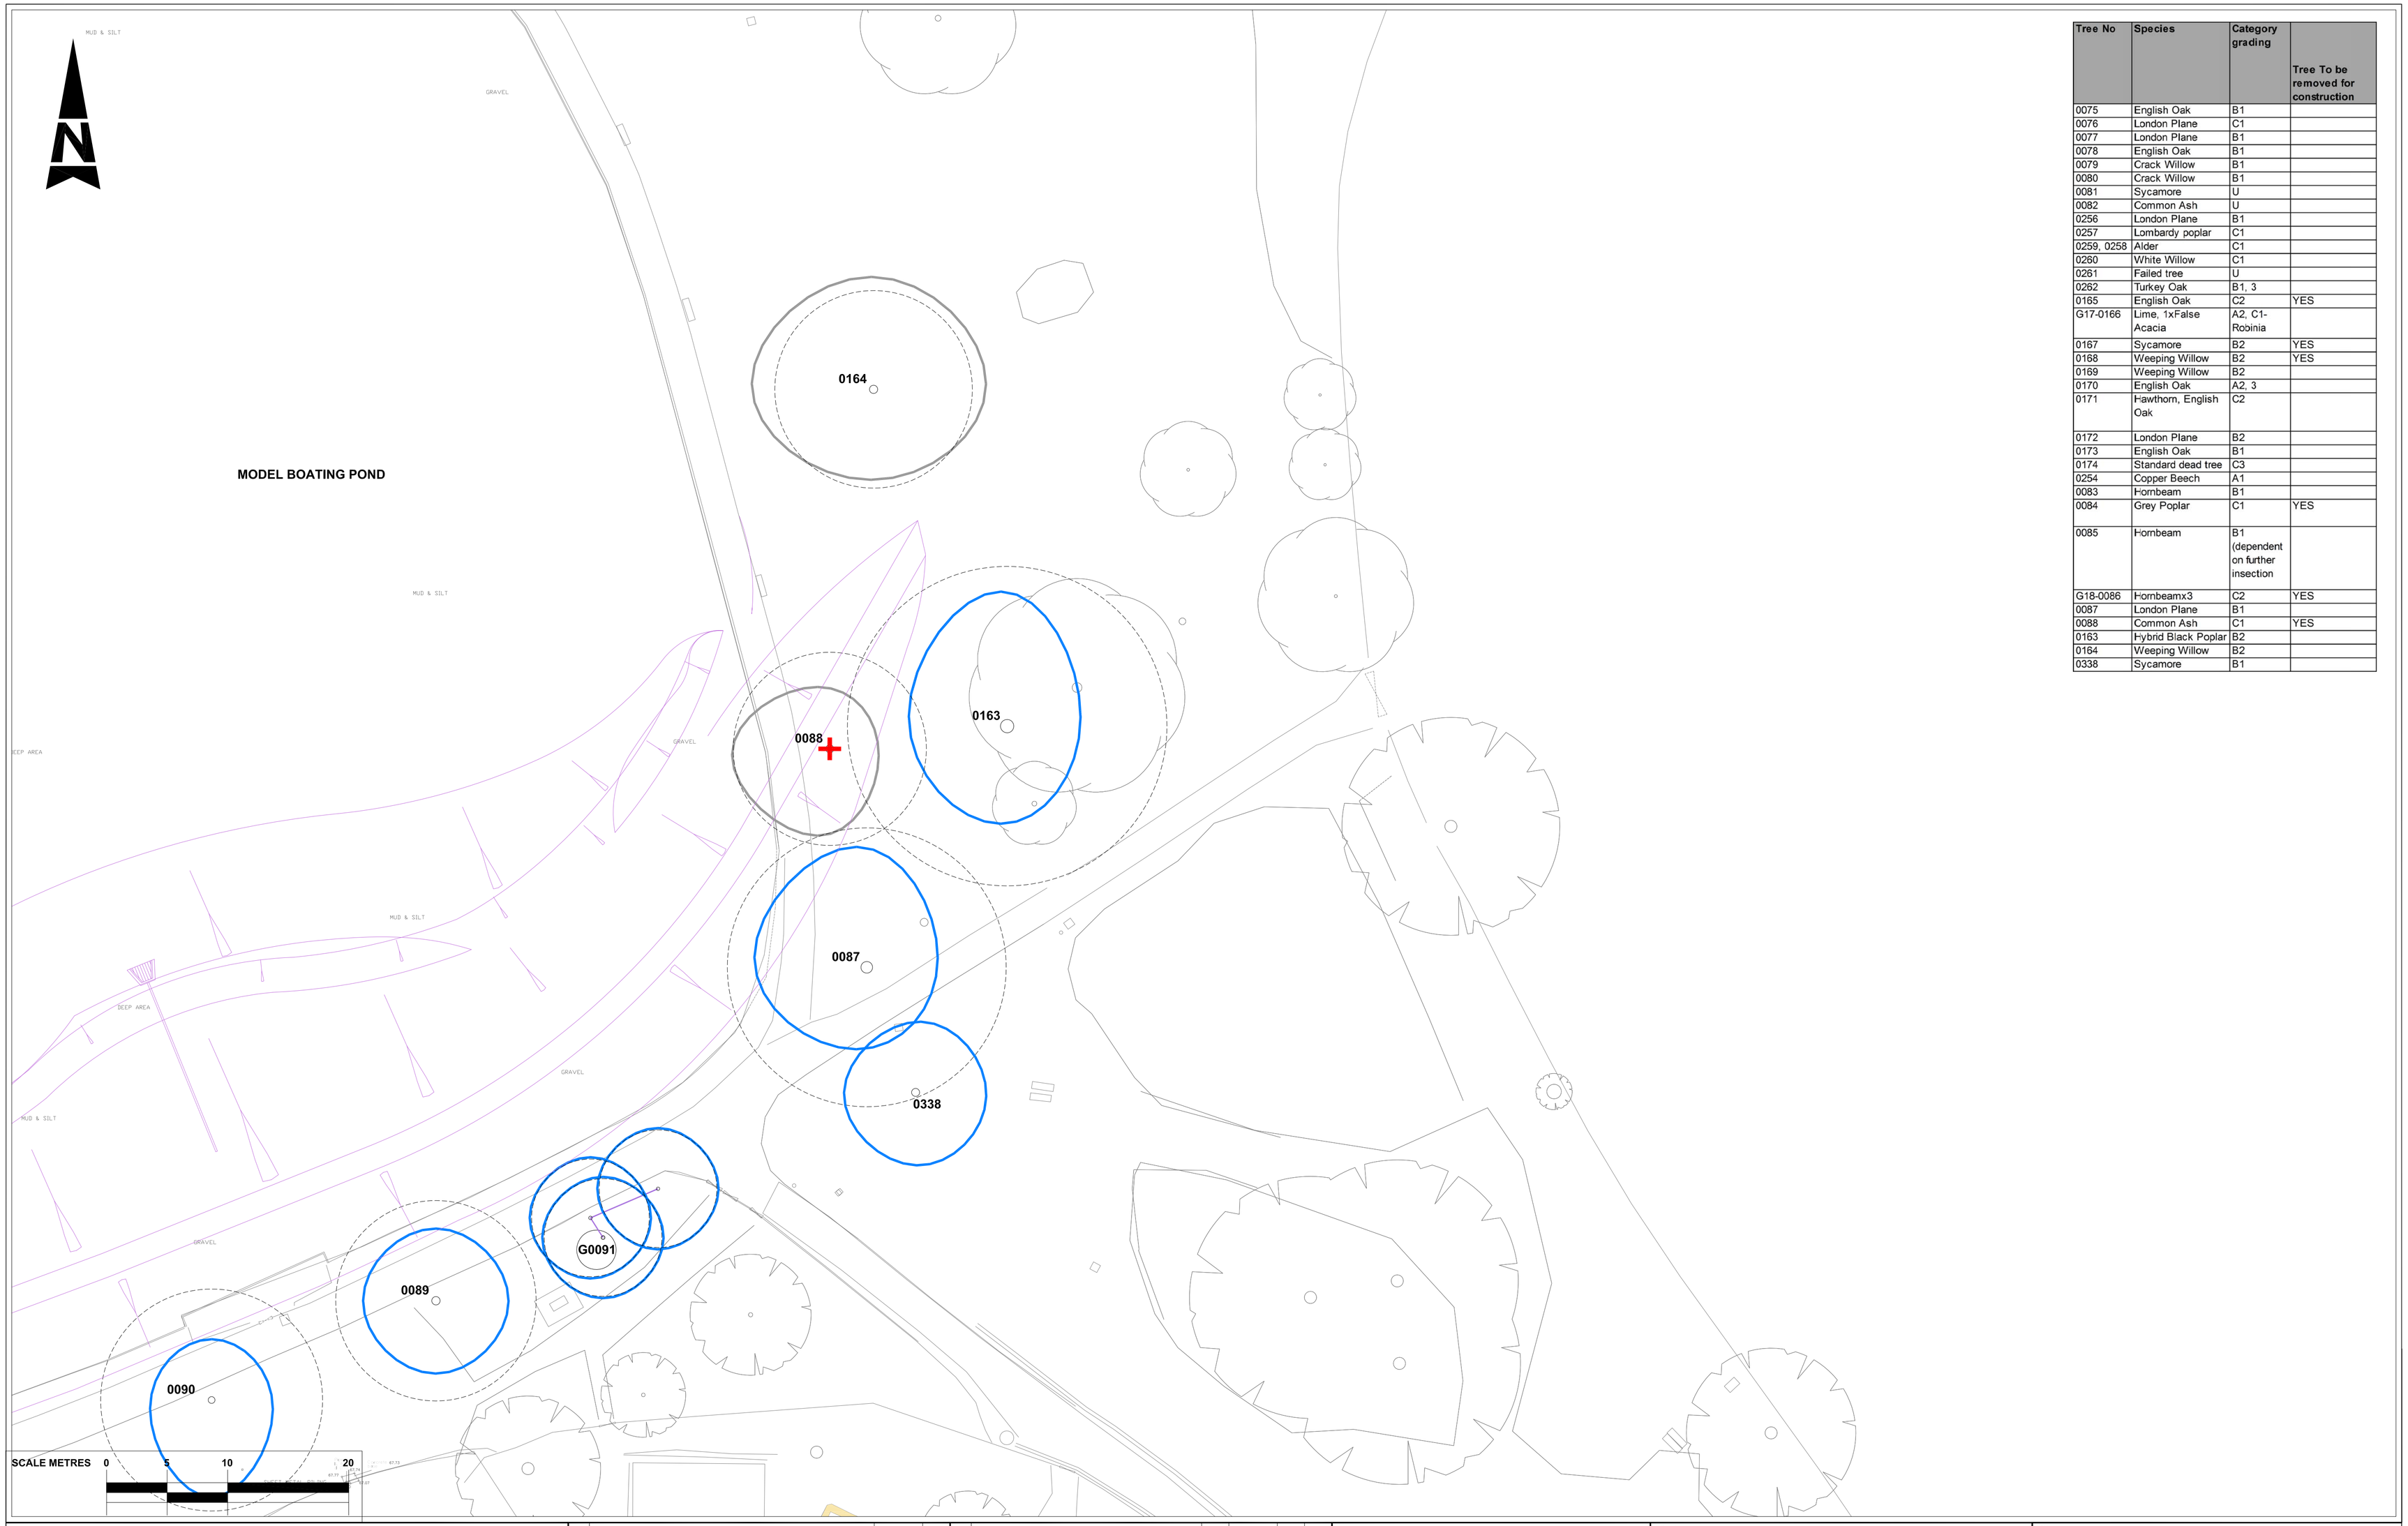

Tree No	Species	Category grading	Tree To be removed for construction
0075	English Oak	B1	
0076	London Plane	C1	
0077	London Plane	B1	
0078	English Oak	B1	
0079	Crack Willow	B1	
0080	Crack Willow	B1	
0081	Sycamore	U	
0082	Common Ash	U	
0256	London Plane	B1	
0257	Lombardy poplar	C1	
0259, 0258	Alder	C1	
0260	White Willow	C1	
0261	Failed tree	U	
0262	Turkey Oak	B1, 3	
0165	English Oak	C2	YES
G17-0166	Lime, 1xFalse Acacia	A2, C1-Robinia	
0167	Sycamore	B2	YES
0168	Weeping Willow	B2	YES
0169	Weeping Willow	B2	
0170	English Oak	A2, 3	
0171	Hawthorn, English Oak	C2	
0172	London Plane	B2	
0173	English Oak	B1	
0174	Standard dead tree	C3	
0254	Copper Beech	A1	
0083	Hornbeam	B1	
0084	Grey Poplar	C1	YES
0085	Hornbeam	B1 (dependent on further insection	
G18-0086	Hornbeamx3	C2	YES
0087	London Plane	B1	
0088	Common Ash	C1	YES
0163	Hybrid Black Poplar	B2	
0164	Weeping Willow	B2	
0338	Sycamore	B1	

TREE CONSTRAINTS KEY

*category according to BS5837

000 *CATEGORY A TREE + TREE REF.

000 *CATEGORY B TREE + TREE REF.

000 *CATEGORY C TREE + TREE REF.

000 *CATEGORY U TREE + TREE REF.

G1 TREE GROUP REFERENCE

W1 WOODLAND GROUP + GROUP REFERENCE. HATCH EXTENT INDICATE APPROX EDGE OF CANOPIES OF PERIMETER TREES (COLOUR OF BOUNDARY LINE RELATES TO TREE *CATEGORIES AS FOR INDIVIDUAL TREES AS SHOWN ABOVE)

ROOT PROTECTION AREA TO FOLLOW

WOODLAND GROUP TO BE REMOVED

PROPOSED SCHEME

TREE TO BE REMOVED OR TRANSLOCATED AS PART OF WORKS

Stat	Purpose of Issue	Date	Auth
S2	FOR PLANNING	02/07/14	TD
S0	'WORK IN PROGRESS' ISSUE TO PPSG	22/05/14	TD
S0	'WORK IN PROGRESS' ISSUE TO PPSG	14/05/14	TD

Rev	Description	By	Date	Chk'd	Auth
P3	FOR PLANNING	IF	02/07/14	TD	TD
P2	HATCHES FROZEN IMPROVED LEGIBILITY	MS	22/05/14	JH	TD
P1	'WORK IN PROGRESS' ISSUE TO PPSG	NP	14/05/14	JH	TD

ATKINS™

Atkins Limited

Landscape Architecture,
The Octagon,
27 Middleborough,
Colchester, Essex, England
CO1 1TG

Tel: (01206) 732000
Fax: (01206) 732020
www.atkinsglobal.com

©

Client: City of London Corporation

Project: HAMPSTEAD HEATH FLOOD AND WATER QUALITY MANAGEMENT

Title: MODEL BOATING POND TREE PROTECTION PLANS

Sheet Size	Original Scale	Designed/Drawn	Checked	Authorised
A1	1:250@A1 1:500@A3	NP Date 07.05.14	JH Date 07.05.14	TD Date 07.05.14

Status	Drawing Number	Rev
S2	5117039-ATK-P4-ZZ-DR-Y-2001	P3

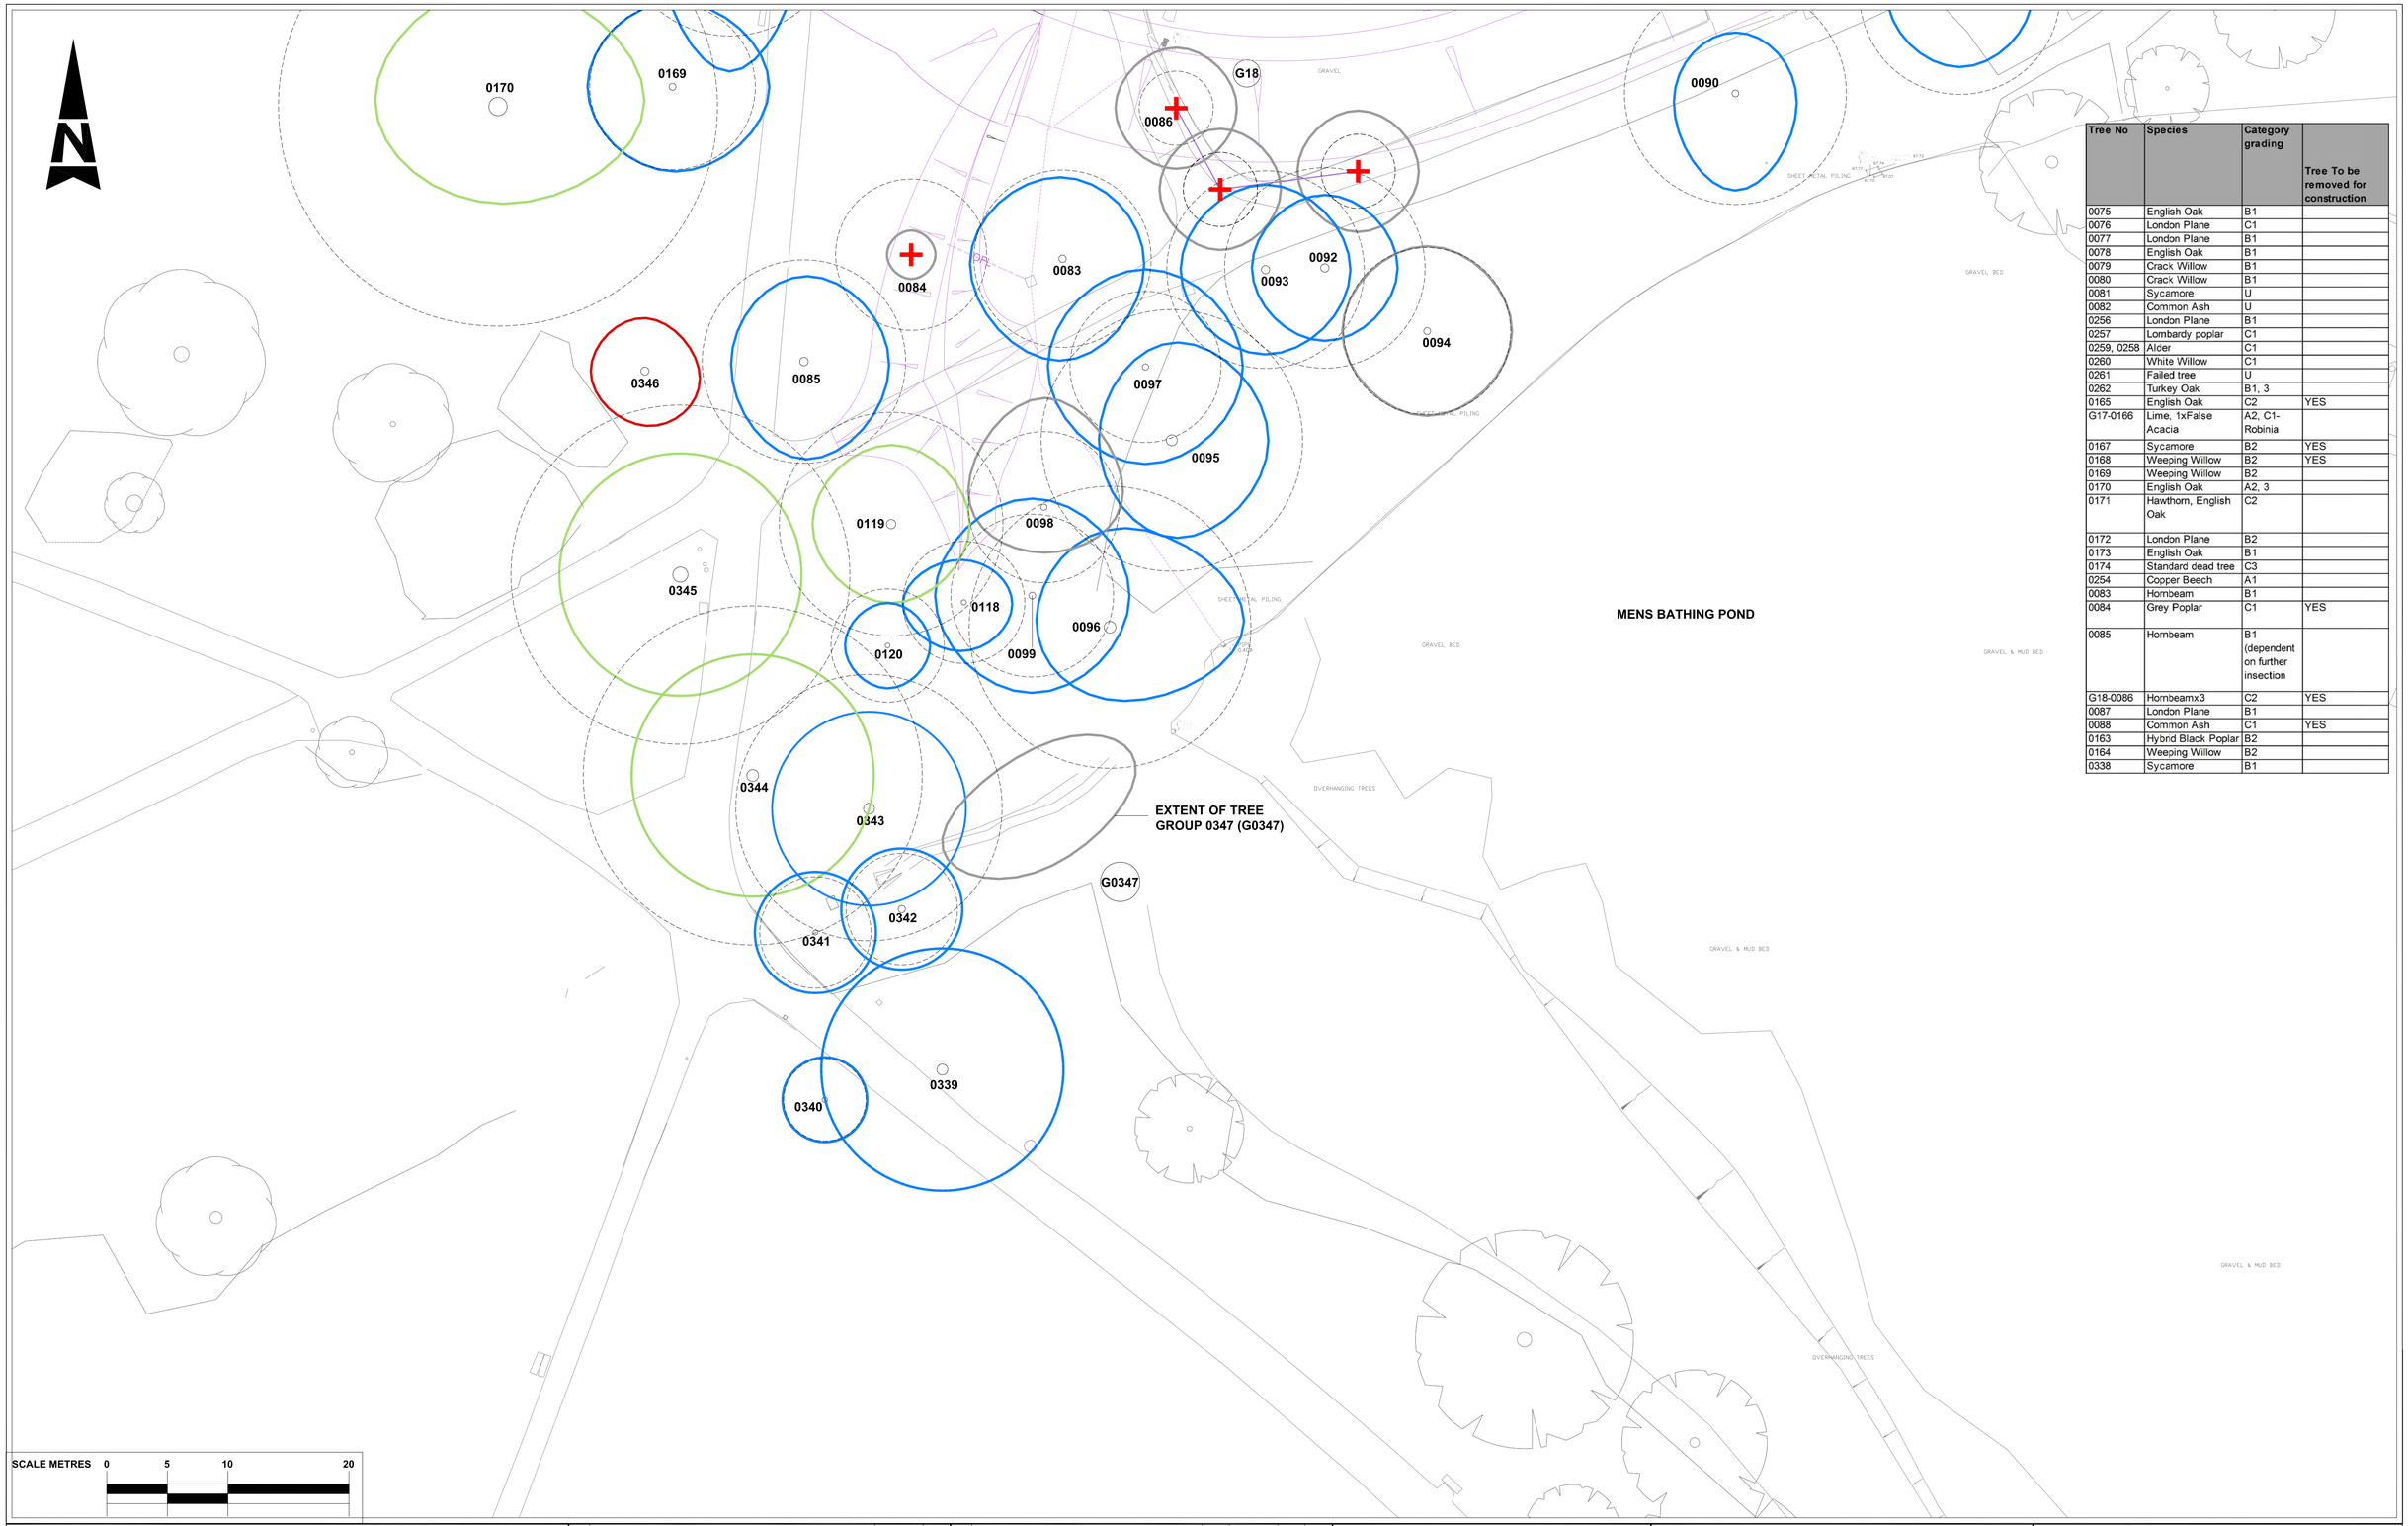

Tree No	Species	Category grading	Tree To be removed for construction
0075	English Oak	B1	
0076	London Plane	C1	
0077	London Plane	B1	
0078	English Oak	B1	
0079	Crack Willow	B1	
0080	Crack Willow	B1	
0081	Sycamore	U	
0082	Common Ash	U	
0256	London Plane	B1	
0257	Lombardy poplar	C1	
0259, 0258	Alder	C1	
0260	White Willow	C1	
0261	Failed tree	U	
0262	Turkey Oak	B1, 3	
0165	English Oak	C2	YES
G17-0166	Lime, 1xFalse Acacia	A2, C1-Robinia	
0167	Sycamore	B2	YES
0168	Weeping Willow	B2	YES
0169	Weeping Willow	B2	
0170	English Oak	A2, 3	
0171	Hawthorn, English Oak	C2	
0172	London Plane	B2	
0173	English Oak	B1	
0174	Standard dead tree	C3	
0254	Cooper Beech	A1	
0083	Hornbeam	B1	
0084	Grey Poplar	C1	YES
0085	Hornbeam	B1 (dependent on further insection	
G18-0086	Hornbeamx3	C2	YES
0087	London Plane	B1	
0088	Common Ash	C1	YES
0163	Hybrid Black Poplar	B2	
0164	Weeping Willow	B2	
0338	Sycamore	B1	

TREE CONSTRAINTS KEY

*category according to BS5837

000 *CATEGORY A TREE + TREE REF.

000 *CATEGORY B TREE + TREE REF.

000 *CATEGORY C TREE + TREE REF.

000 *CATEGORY U TREE + TREE REF.

G1 TREE GROUP REFERENCE

W1 WOODLAND GROUP + GROUP REFERENCE. HATCH EXTENT INDICATE APPROX EDGE OF CANOPIES OF PERIMETER TREES (COLOUR OF BOUNDARY LINE RELATES TO TREE *CATEGORIES AS FOR INDIVIDUAL TREES AS SHOWN ABOVE)

ROOT PROTECTION AREA TO FOLLOW

WOODLAND GROUP TO BE REMOVED

PROPOSED SCHEME

TREE TO BE REMOVED OR TRANSLOCATED AS PART OF WORKS

Stat	Purpose of Issue	Date	Auth
S2	FOR PLANNING	02/07/14	TD
S0	'WORK IN PROGRESS' ISSUE TO PPSG	22/05/14	TD
S0	'WORK IN PROGRESS' ISSUE TO PPSG	14/05/14	TD

Rev	Description	By	Date	Chk'd	Auth
P3	FOR PLANNING	IF	02/07/14	TD	TD
P2	HATCHES FROZEN IMPROVED LEGIBILITY	MS	22/05/14	JH	TD
P1	'WORK IN PROGRESS' ISSUE TO PPSG	NP	14/05/14	JH	TD

ATKINS™

Atkins Limited

Landscape Architecture,
The Octagon,
27 Middleborough,
Colchester, Essex, England
CO1 1TG

Tel: (01206) 732000
Fax: (01206) 732020
www.atkinsglobal.com

©

Client: City of London Corporation

Project: HAMPSTEAD HEATH PONDS PROJECT

Title: MODEL BOATING POND TREE PROTECTION PLANS

Sheet Size	Original Scale	Designed/Drawn	Checked	Authorised
A1	1:250@A1 1:500@A3	NP Date 07.05.14	JH Date 07.05.14	TD Date 07.05.14

Status	Drawing Number	Rev
S2	5117039-ATK-P4-ZZ-DR-Y-2002	P3