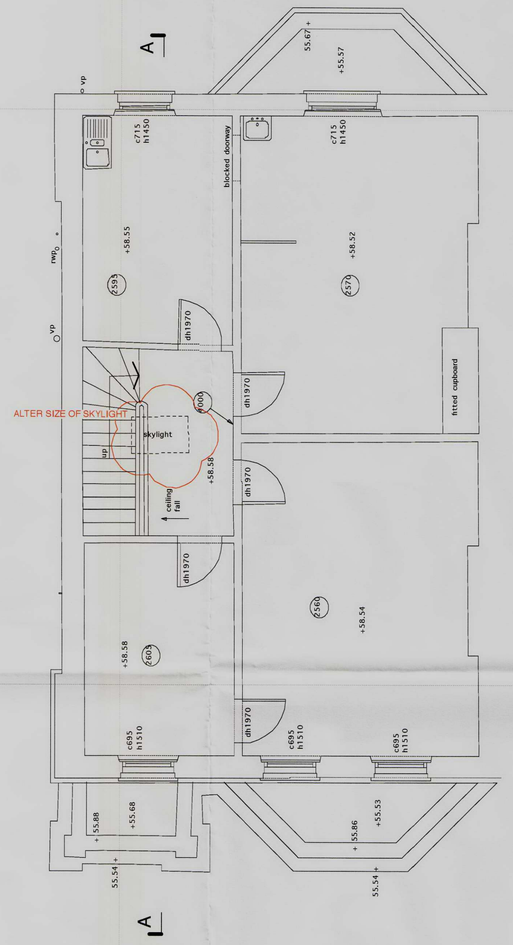

EXISTING SECOND FLOOR LEVEL

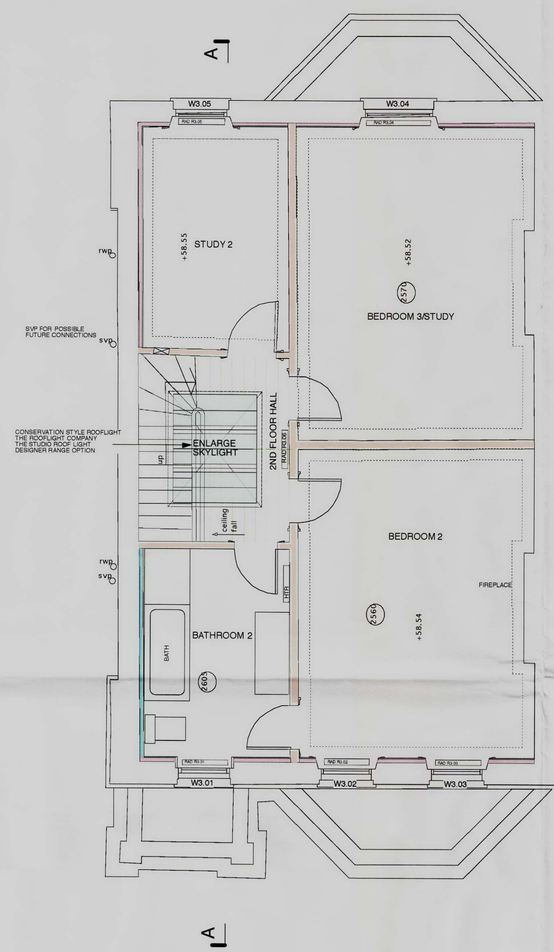

PROPOSED SECOND FLOOR LEVEL

Scale in Meters @ 1:50

0 1 2 3 4 5

workshop ARCHITECTS

THIS DRAWING AND DESIGN IS SUBJECT TO COPYRIGHT AND MAY NOT BE REPRODUCED WITHOUT PRIOR WRITTEN CONSENT
CONTRACTOR TO VERIFY ALL DIMENSIONS ON SITE BEFORE COMMENCING WORK
FIGURED DIMENSIONS TO BE TAKEN IN PREFERENCE TO SCALED DRAWINGS

Indicative North

client
TONY & JANEY ELLIOTT

project
95 KING HENRY'S ROAD
LONDON NW3 3QX

scale 1:50 @ A1
date 8 APRIL 2014

drawing
SECOND FLOOR PLAN
EXISTING & PROPOSED

drawing no.
1402 / P / 04

WORKSHOP ARCHITECTS LTD.
121 c Chalkhill Road,
London NW6 6RZ
tel: +44 020 7631 1161
fax: +44 020 7631 1191
ws.architects@btconnect.com