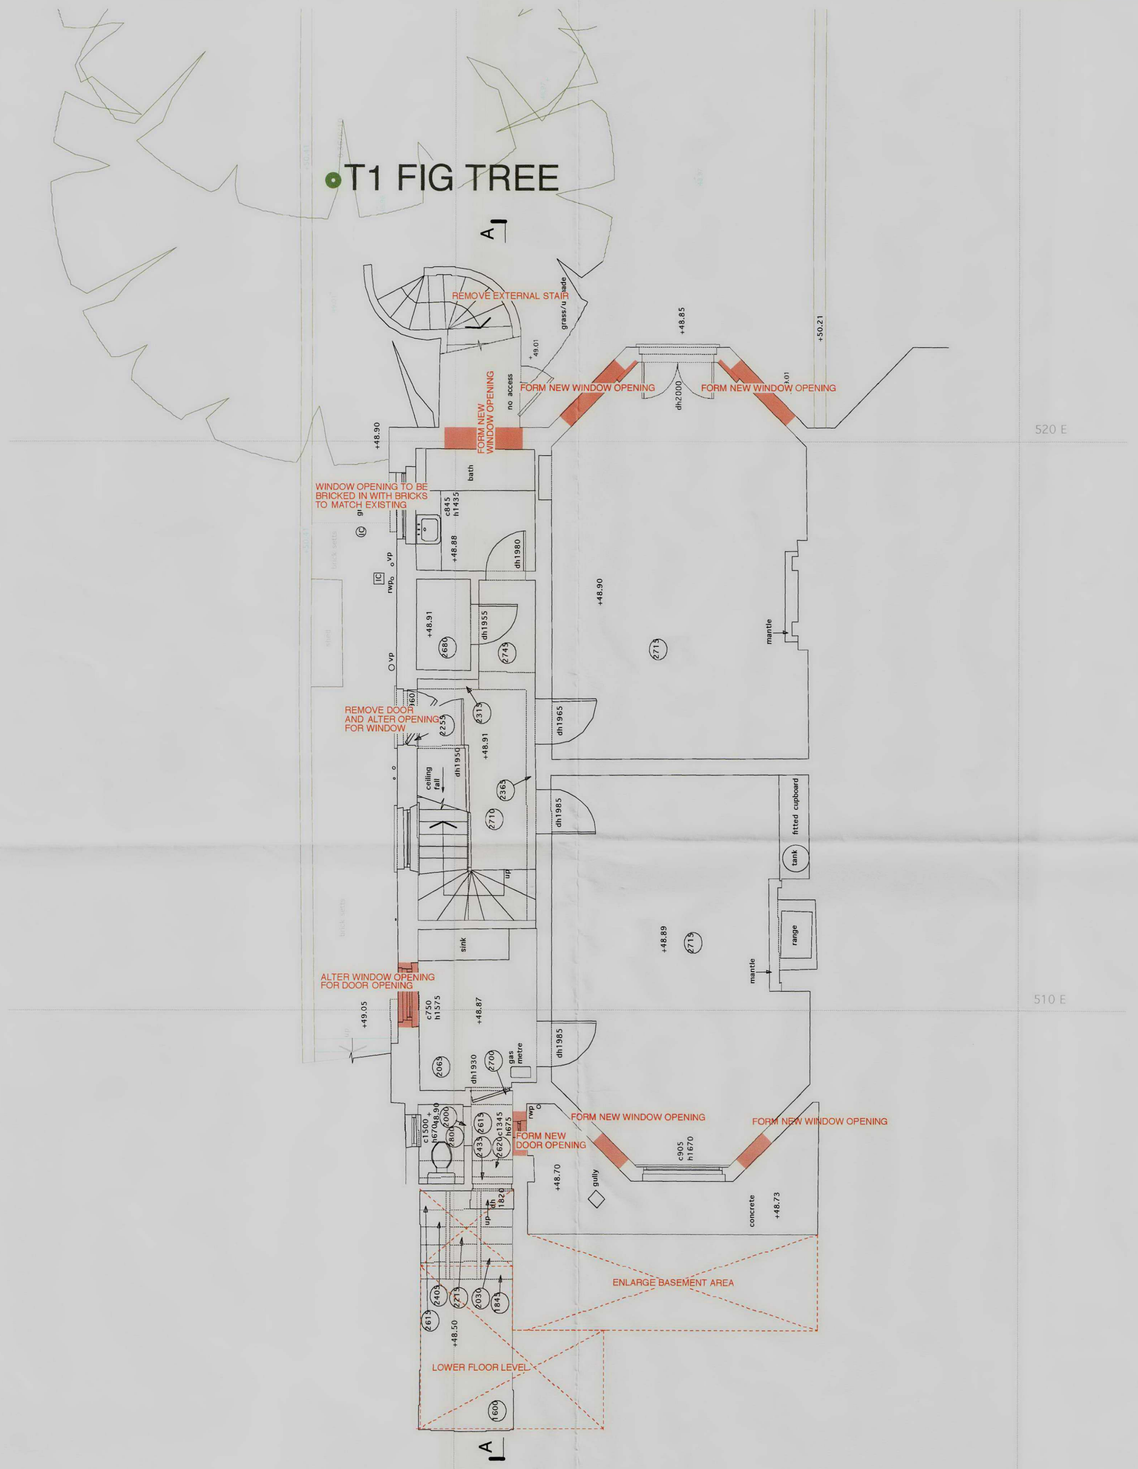

EXISTING GARDEN LEVEL

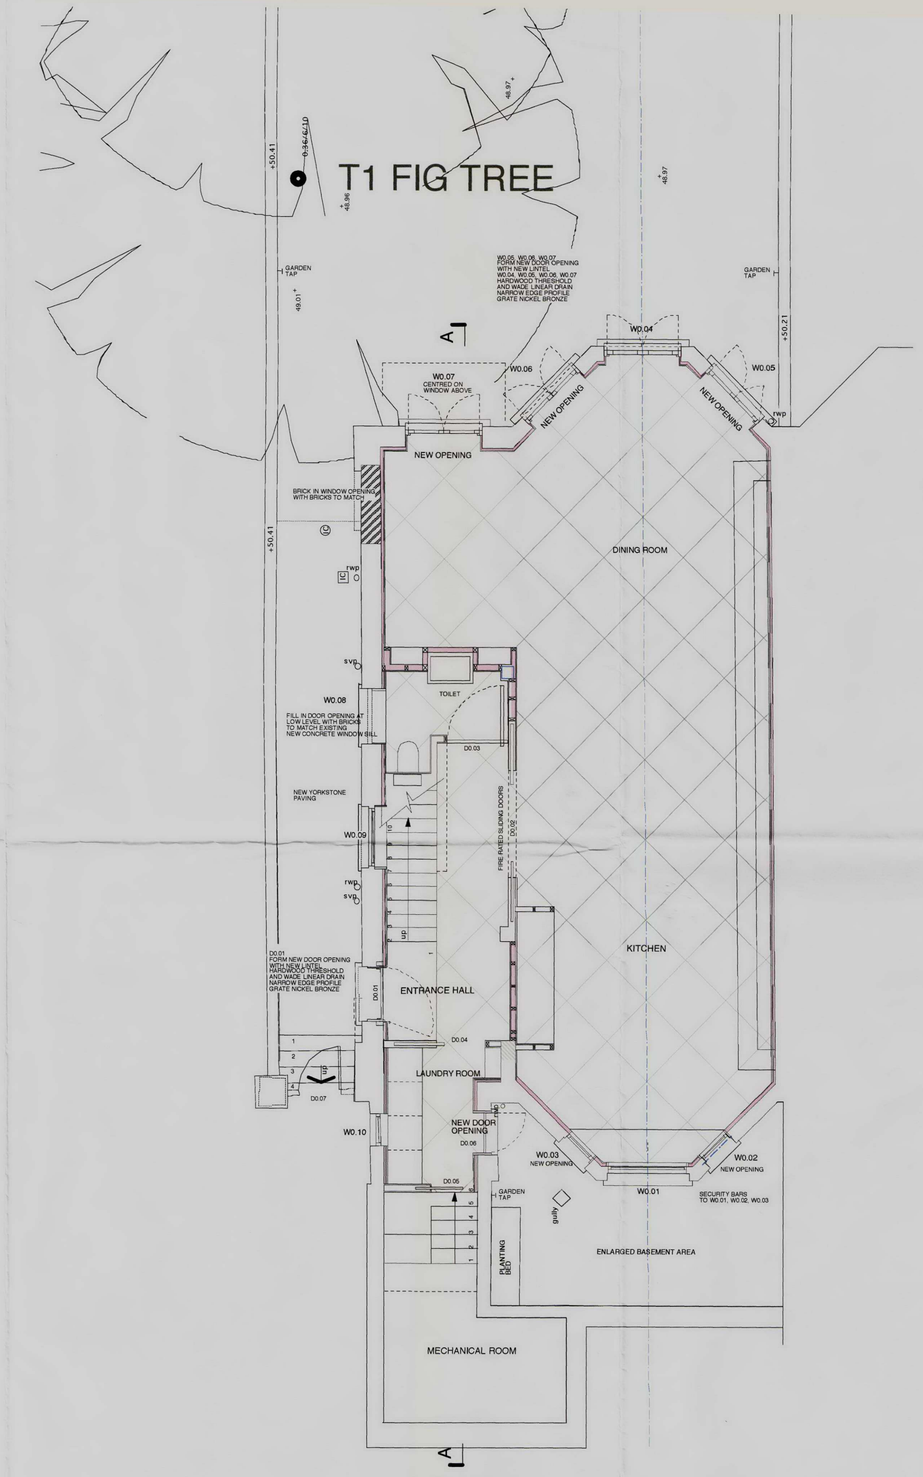

PROPOSED GARDEN LEVEL

workshop ARCHITECTS

THIS DRAWING AND DESIGN IS SUBJECT TO COPYRIGHT AND MAY NOT BE REPRODUCED WITHOUT PRIOR WRITTEN CONSENT.
CONTRACTOR TO VERIFY ALL DIMENSIONS ON SITE BEFORE COMMENCING WORK.
FIGURED DIMENSIONS TO BE TAKEN IN PREFERENCE TO SCALED DRAWINGS.

Indicative North

B 09/06/14, POSITION OF INTERNAL COLUMNS ADDED
A 14/05/14, POSITION OF LAUNDRY ROOM ALTERED

client: TONY & JANEY ELLIOTT

project: 95 KING HENRY'S ROAD LONDON NW3 3QX

scale: 1:50 @ A1 date: 8 APRIL 2014

drawing: GARDEN LEVEL PLAN EXISTING & PROPOSED

drawing no. 1402 / P / 01 B

WORKSHOP ARCHITECTS LTD.
121c Cleveland Street,
London W1T 6PZ
tel: +44 020 7631 1161
fax: +44 020 7631 1191
ws.architects@btconnect.com