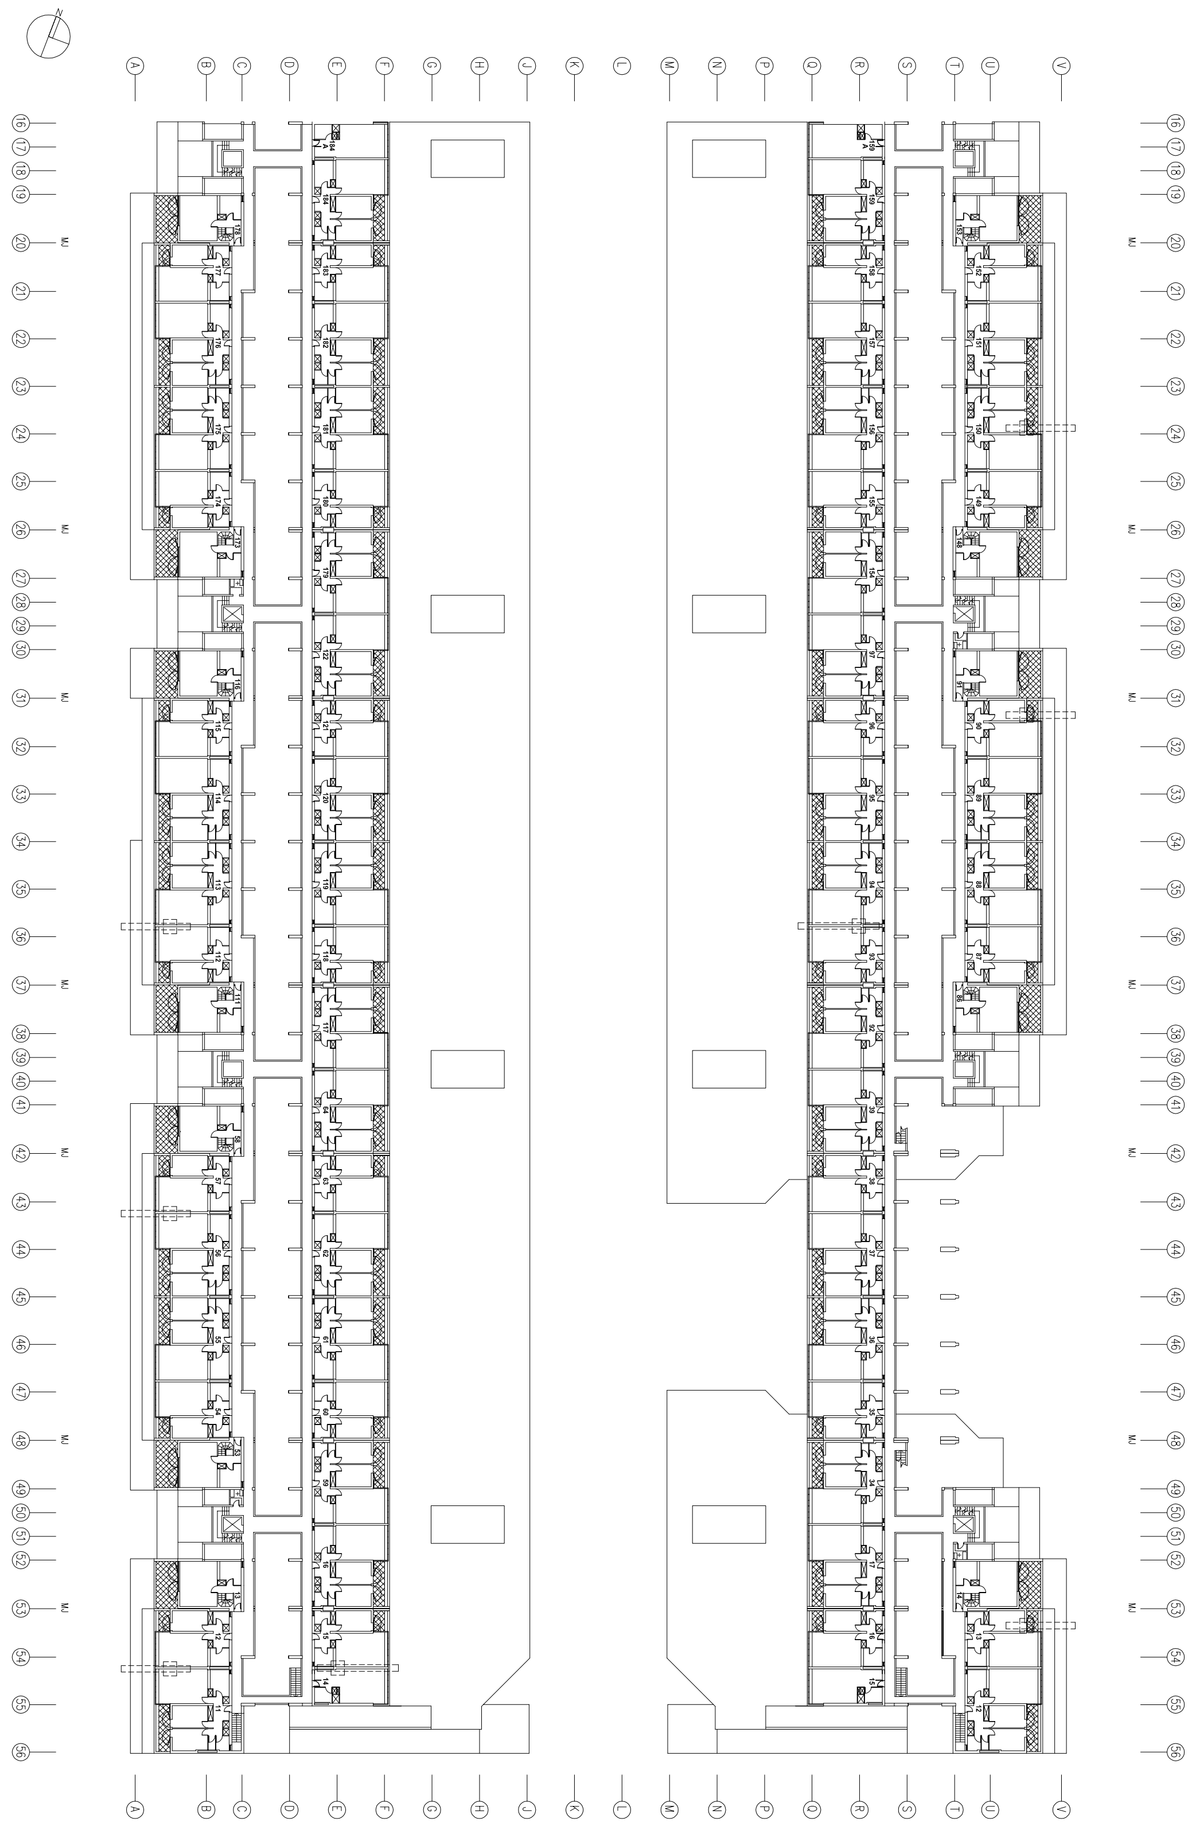

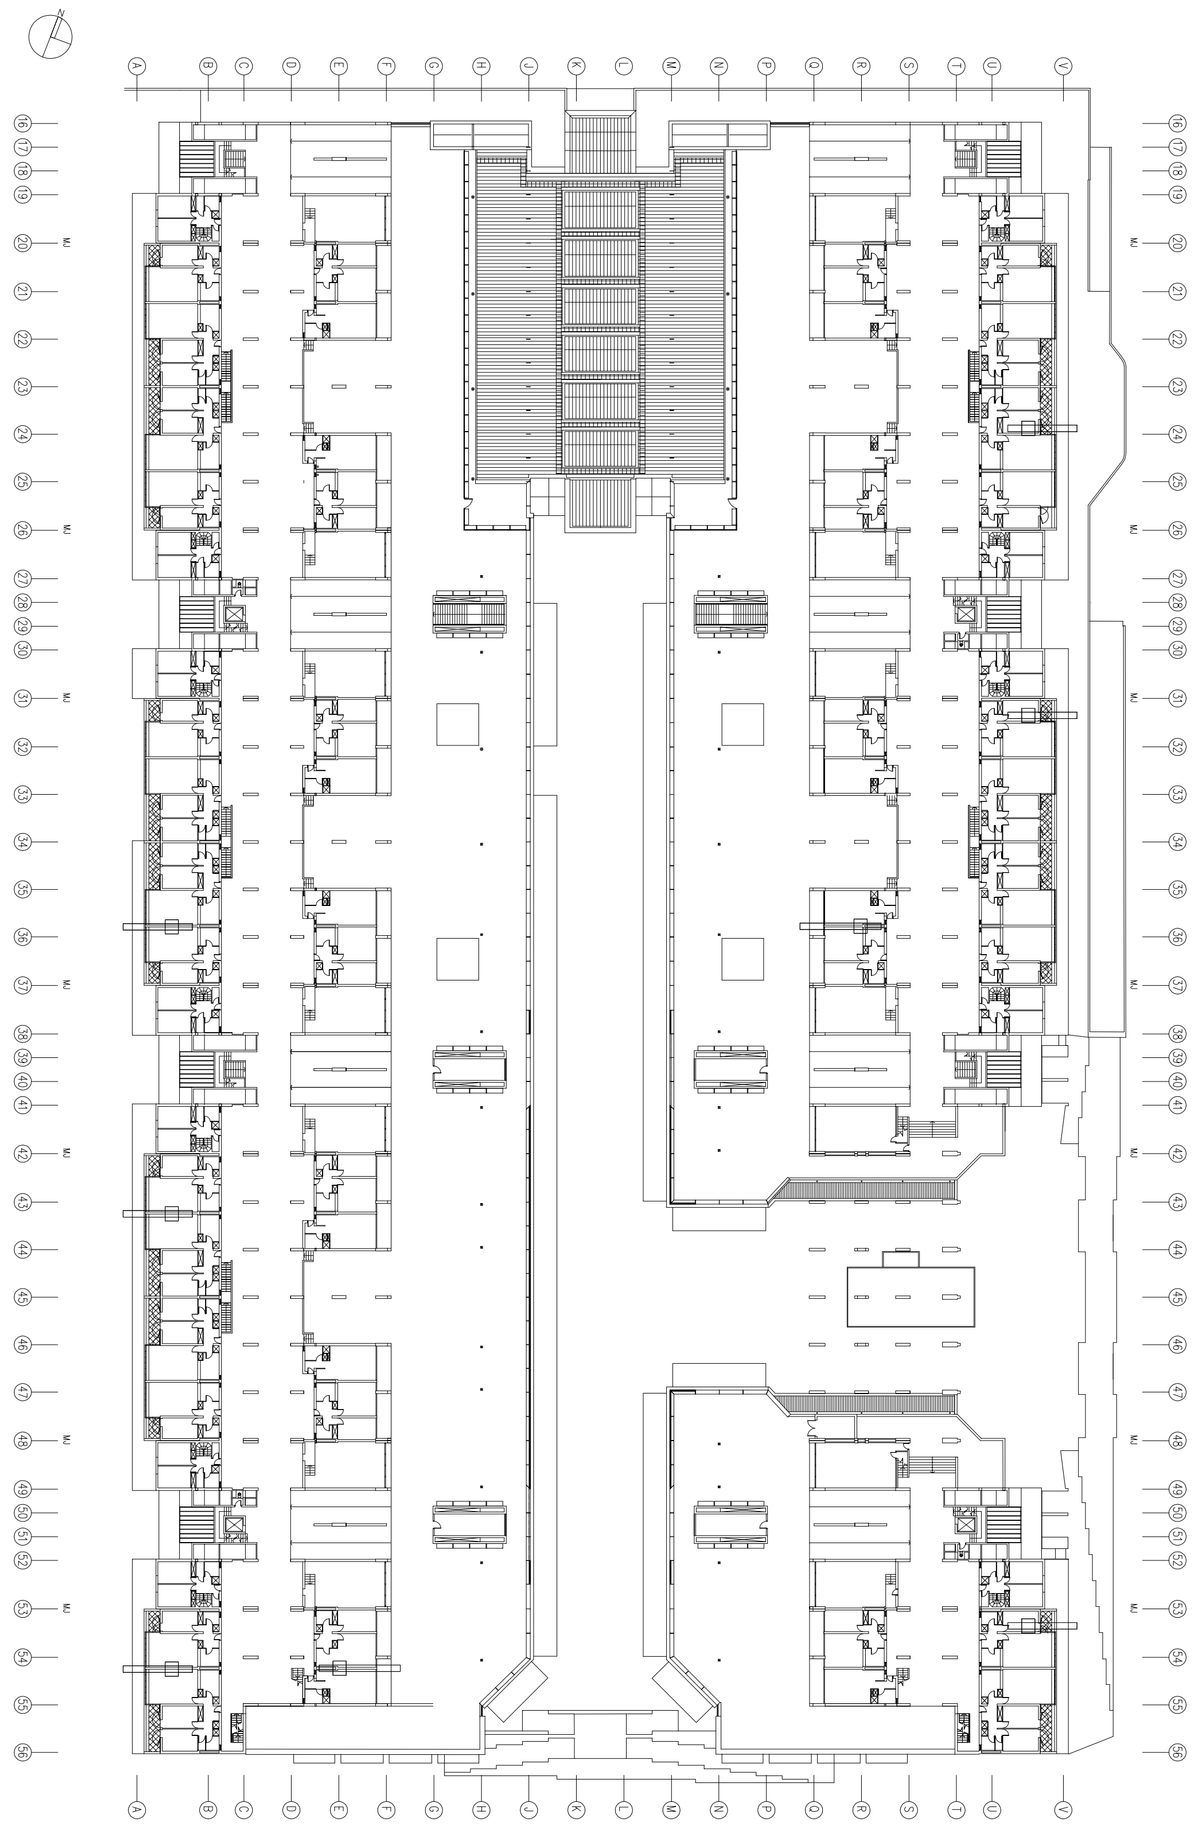

GENERAL NOTES

1. Do not scale from this drawing
2. All dimensions must be checked on site and any discrepancies verified with the architect.
3. Unless shown otherwise, all dimensions are to structural surfaces.

THIS IS NOT A CONSTRUCTION DRAWING. IT IS UNSUITABLE FOR THE PURPOSE OF CONSTRUCTION AND MUST ON NO ACCOUNT BE USED AS SUCH.

CLIENT

JOB TITLE

BRUNSWICK HOUSING

DRAWING

OVERALL PLANS
LEVELS C & D

SCALE 1:500 | CHECKED

DRAWN PS | DATE JANUARY 2005

ARCHITECTS MASTERPLANNERS LANDSCAPE ARCHITECTS INTERIOR DESIGNERS

Levitt Bernstein

LEVITT BERNSTEIN ASSOCIATES LIMITED 25 ACADEMY PASSAGE LONDON E8 2BB
T: 020 - 7275 7676 F: 020 - 7275 9348 E: post@levittbernstein.co.uk

DRAWING No. 2467/L/003

REVISIONS

2467/Planning/L003_P1.dwg