


**FRONT ELEVATION**
**AS EXISTING**
**SCALE 1:100**

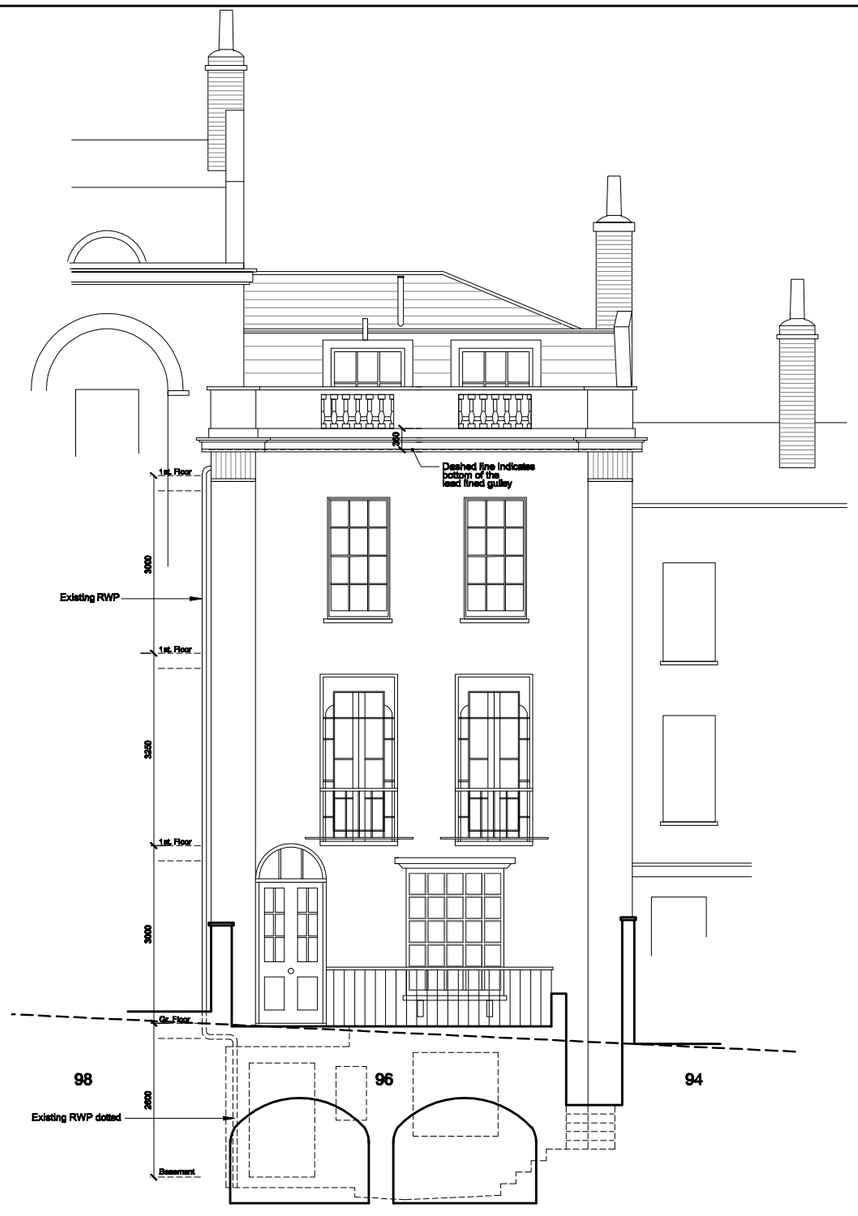


REAR ELEVATION
AS EXISTING
SCALE 1:100



FRONT ELEVATION-PART
SHOWING GARDEN WALL
AS EXISTING
SCALE 1:100

SCALE

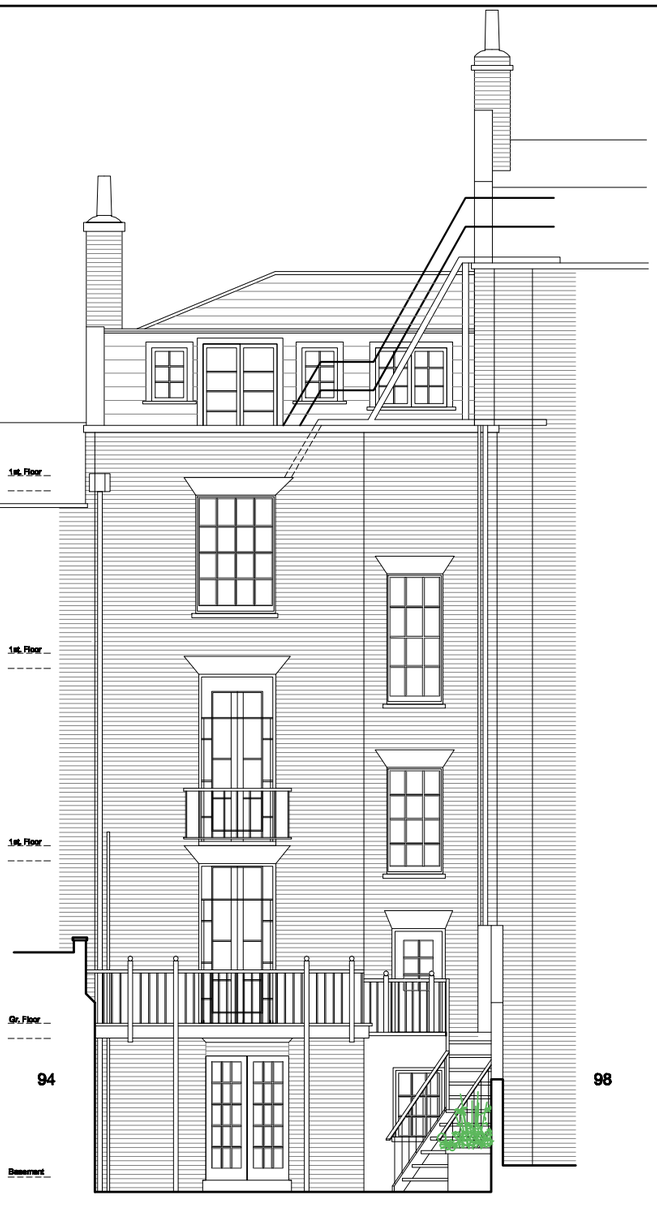


**Figured dimensions only are to be taken from this drawing.**
**All dimensions are to be checked on site before any work is put in hand**
**If in doubt ask!**
**Any discrepancies in the drawings should be referred to the architects for clarification.**
**All dimensions to be verified on site prior to construction (inc. site dimensions)**
**All dimensions (unless otherwise indicated) are to finish faces.**

| Mark | | Drawn | Date | Checked |
|---|---|---|---|---|
| A | EXISTING RWP ADDED | MZ | 14.07.14 | |

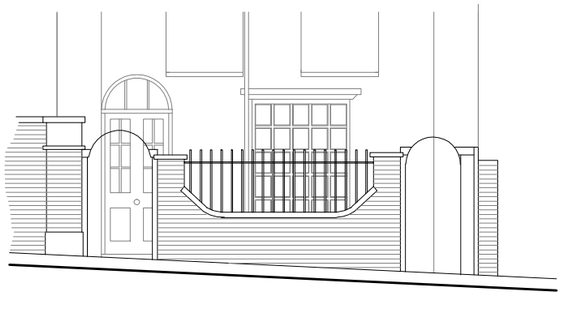
Nicholas Meletiou
ARCHITECTS
www.nicholasmeletiou.com
3. The Square.
Richmond
SURREY, TW9 1DY
Tel. 0208 948 4209
Fax 0208 948 4208


Client

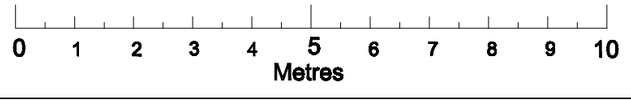MARIO NICOLAOU Esq.

Job Name

96 HEATH STREET, NW3 1DP

Drawing Title:

ELEVATIONS
AS EXISTING

| Scale: | File Name: | Dwg No: |
|---|---|---|
| 1:100 @ A3<br>1:50 @ A1 | 809 | 02 |
| MZ | 809 | |
| | 25.06.2014 | Revision No: A |