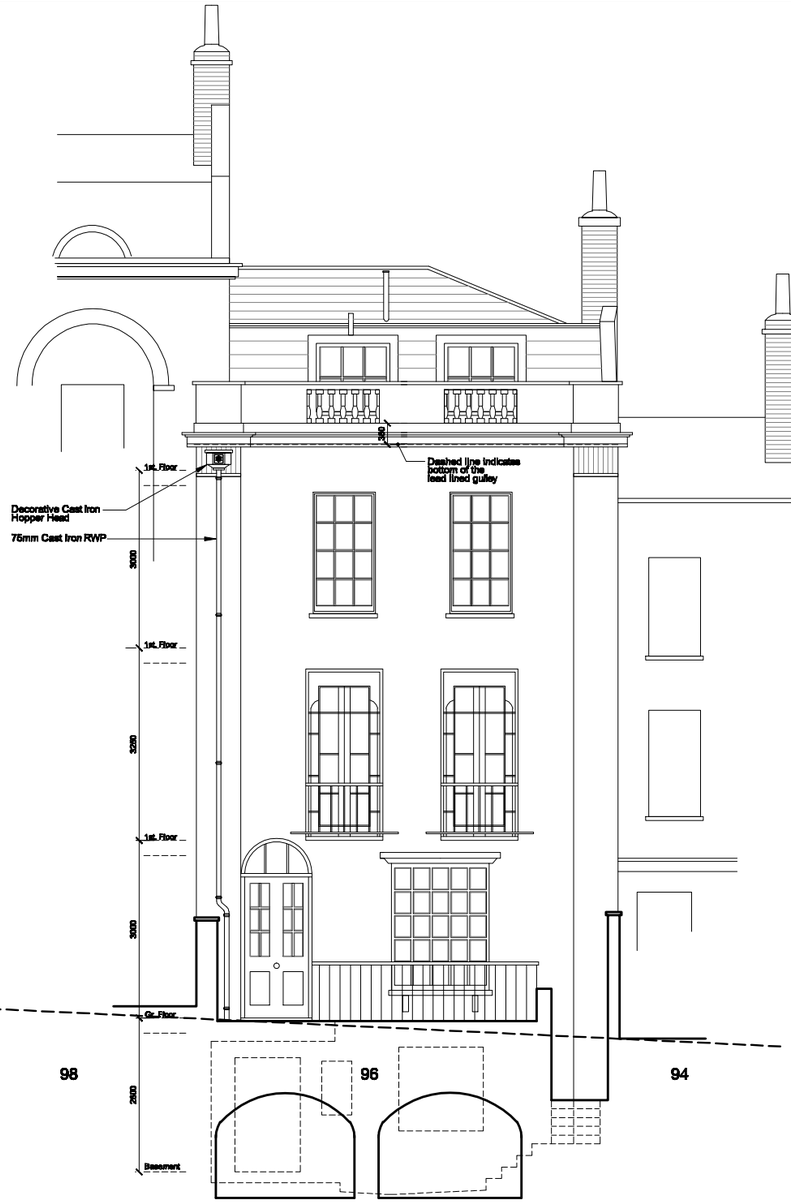

FRONT ELEVATION AS PROPOSED SCALE 1:100

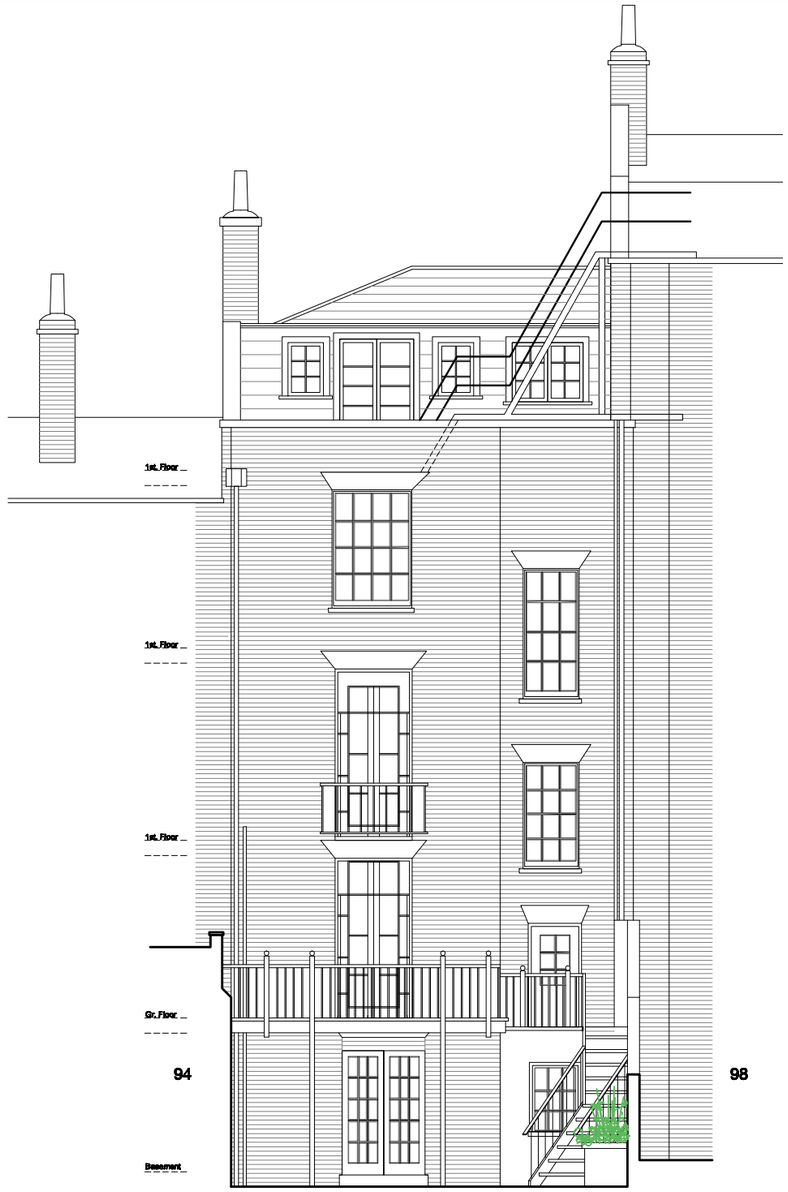

REAR ELEVATION
AS PROPOSED
SCALE 1:100

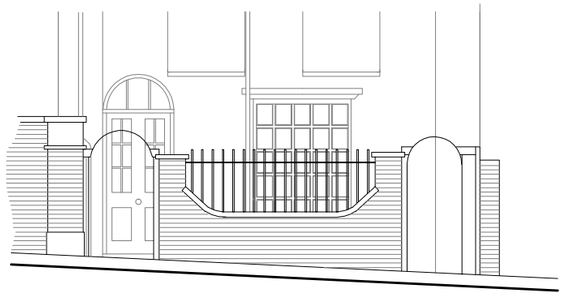

FRONT ELEVATION-PART
SHOWING GARDEN WALL
AS PROPOSED
SCALE 1:100

SCALE

0 1 2 3 4 5 6 7 8 9 10
Metres

Figured dimensions only are to be taken from this drawing.
All dimensions are to be checked on site before any work is put in hand
If in doubt ask
Any discrepancies in the drawings should be referred to the architects for clarification.
All dimensions to be verified on site prior to construction (inc. site dimensions)
All dimensions (unless otherwise indicated) are to finish faces.

Mark		Drawn	Date	Checked
*	*	* *		

Nicholas Meletiou
ARCHITECTS
www.nicholasmeletiou.com
3. The Square.
Richmond
SURREY, TW9 1DY
Tel. 0208 948 4209
Fax 0208 948 4208

Client
MARIO NICOLAOU Esq.

Job Name
96 HEATH STREET, NW3 1DP

Drawing Title:
ELEVATIONS
AS PROPOSED

Scale: 1:100 @ A3 1:50 @ A1	File Name: 809	Dwg No: 03
MZ	809	
	25.06.2014	Revision No: