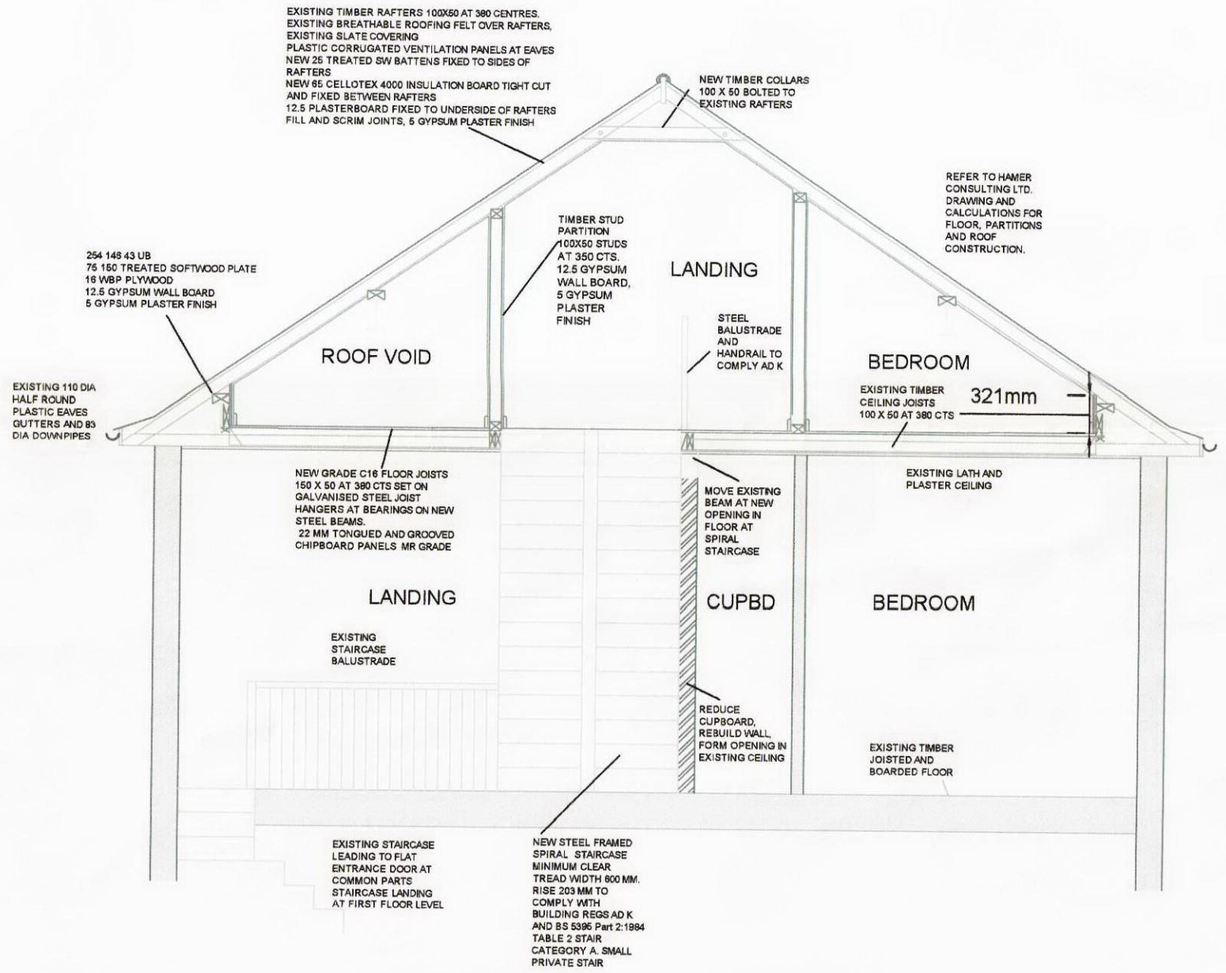

TYPICAL SECTION

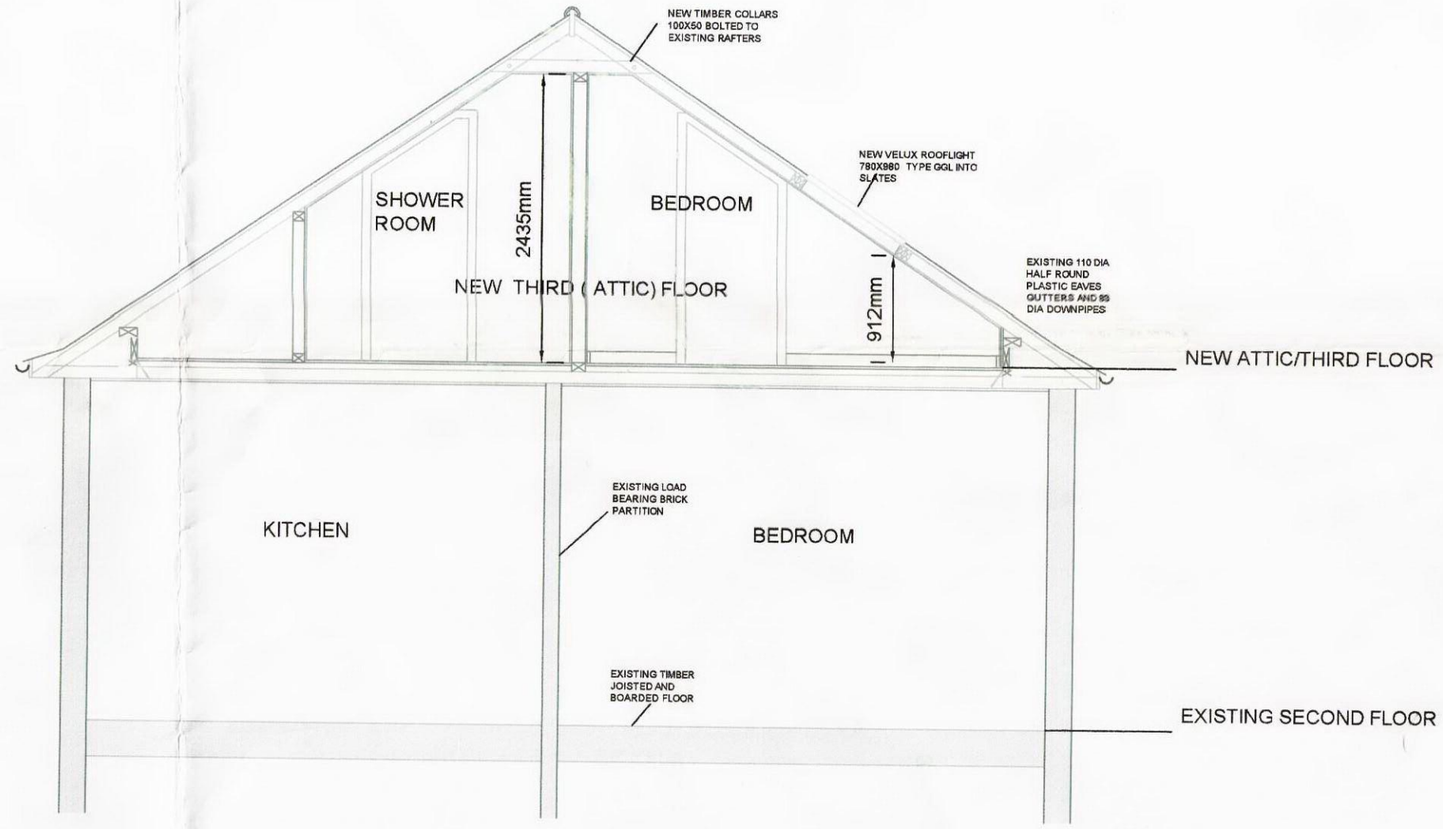

TYPICAL SECTION

Rev	Date	Revision Details

GOULD SURVEYORS
Chartered Building Surveyors

Unit 1, Gibbs Reed Farm, Pashley Road,
Ticehurst, East Sussex TN5 7HE

Tel: 01580 200866 Mobile: 07850 786030
email patgould@gouldsurveyors.com

Client:
Andreas Patikis

Project:
Flat 89C,College Place
Camden Town
London NW1 0DR

Drawing Title:
Roof Space Conversion
Typical Sections

Date:	Scale:	Drawn:
30-06-2014	1:50@A2	PMG

Job No:	Drawing No:	Rev:
14-017	005	