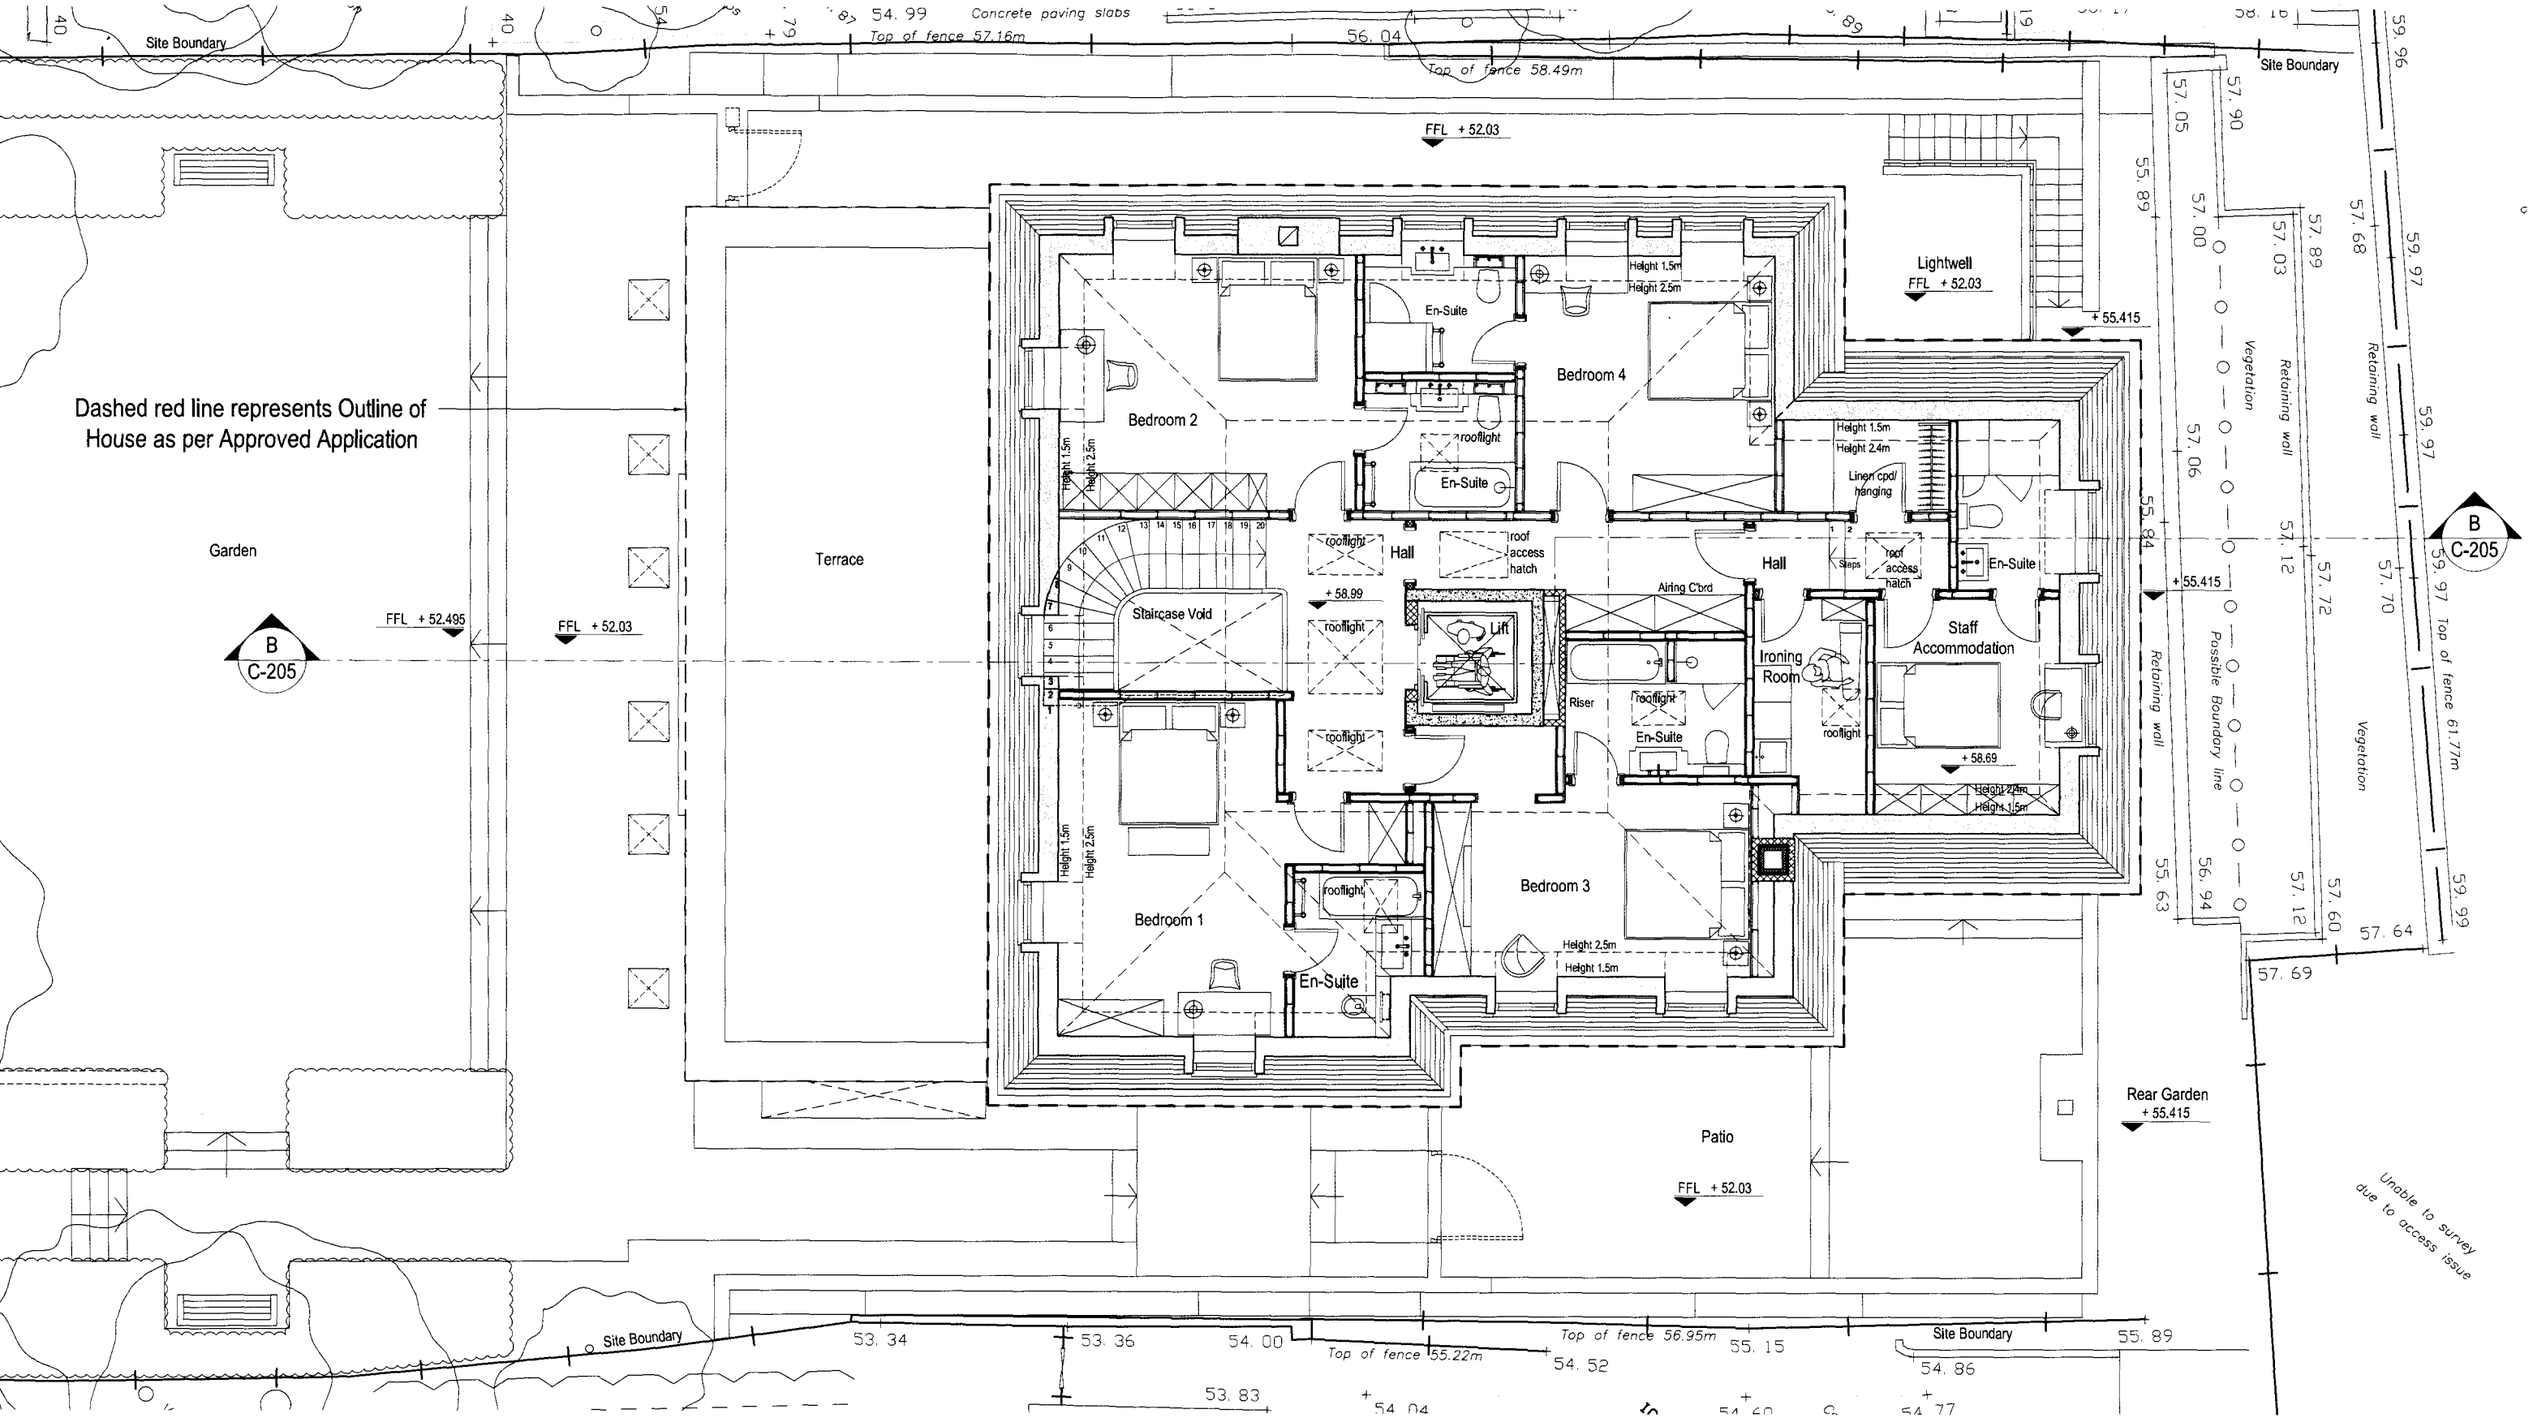

Proposed First Floor Plan

Scale 1:50 @A1

Gross Internal Area = 165 m² (1,776 sq ft)

Issued For: PLANNING

General Notes:

THIS DRAWING HAS BEEN PREPARED BY DS DESIGN SOLUTIONS AND THE DATA CONTAINED HEREIN MAY BE USED OR REPRODUCED ONLY WITH DS DESIGN SOLUTIONS' APPROVAL.

Rev.	Description	Date	Signed	Checked
01	Floor Plan revised - Internal layout slightly amended; rooflights added/omitted and positions revised; external layout revised to match other plans	21.03.2014	MJ	DS

Drawing Scale = 1:50 @ A1
1:100 @ A3

Scale	Date	Drawn by	Checked by
1:50 @ A1	21.03.2014	MJ	DS

Drawing Title: Proposed First Floor Plan

Project: 18 Redington Road London NW3 7RG

DS design solutions
561 Finchley Road London NW3 7BJ
Phone 020 7433 3939
Fax 020 7794 4279
www.DesignSolutionsUK.com

Project no.	Drawing no.	Revision
13/220	C-203	01