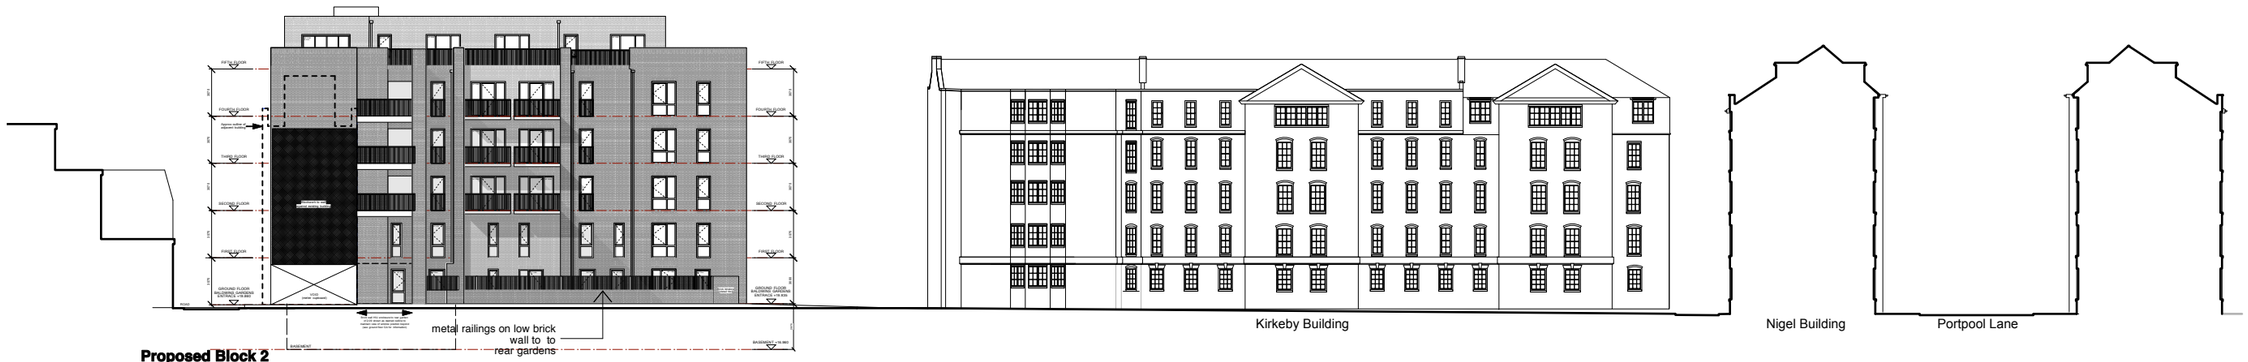

Proposed Block 2
Section 9 - 1:200@A1

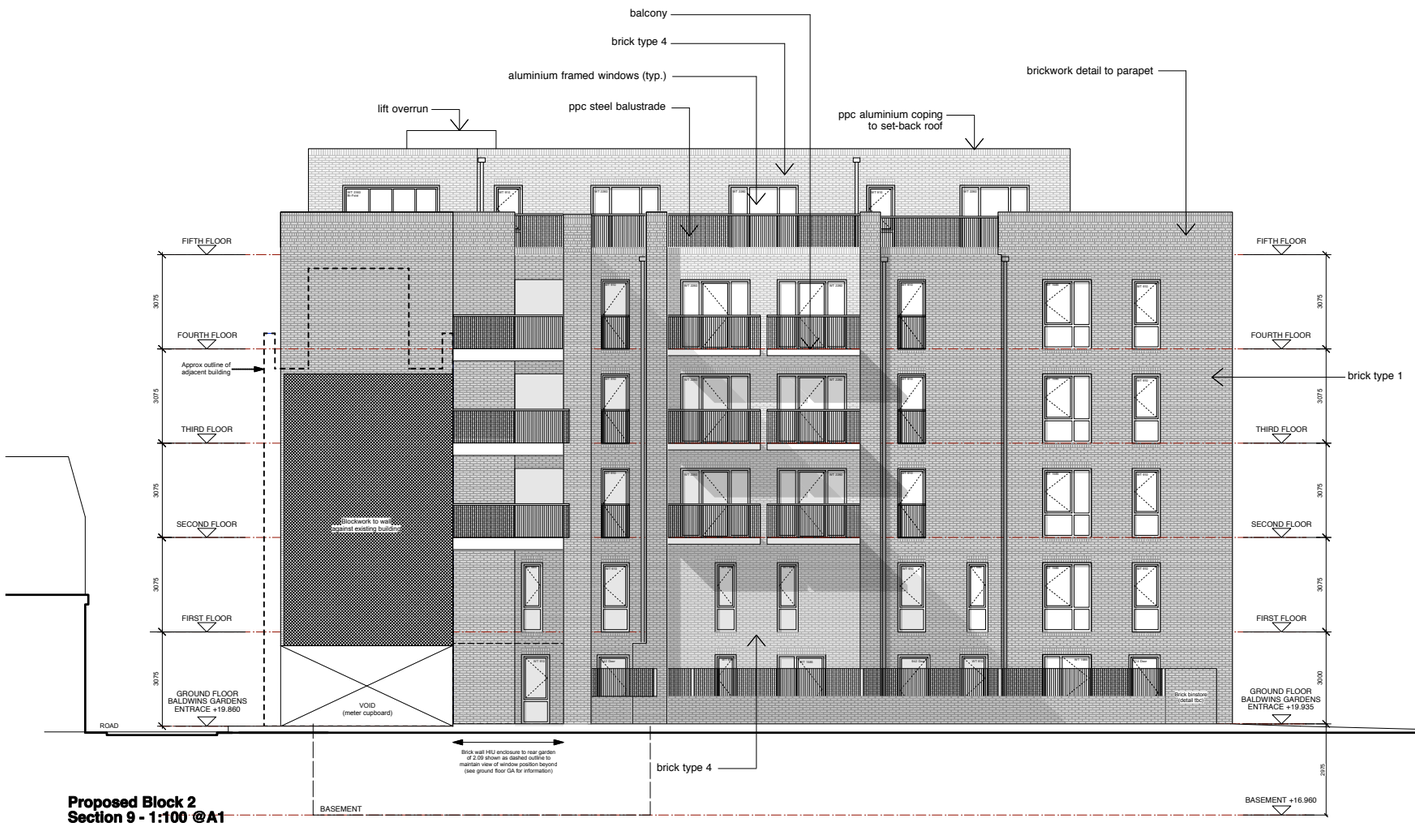

Proposed Block 2
Section 9 - 1:100 @A1

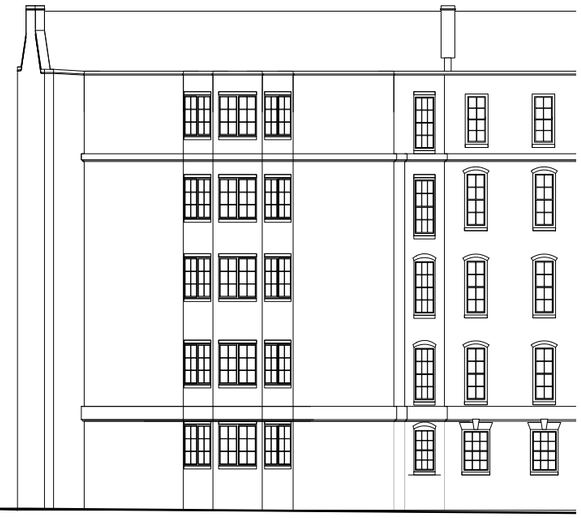

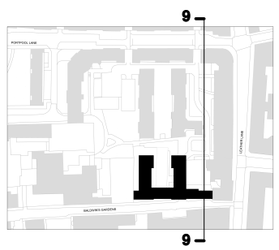

to be read in conjunction with drawing 290 for detailed notes on materials

Revisions:

2014.09.12 **B** minor revisions to glazing; 3rd floor deck opening added; ground floor garden enclosures revised to metal railing on low brick wall.

2014.02.12 **A** storey heights increased; 5th floor brickwork revised to type 4 (unglazed white); 5th floor terrace window size increased (unit 2.48); basement section adjusted in line with plan revisions.

Notes:

1. do not scale from this drawing
2. survey indicative only
3. proposals are subject to utilities surveys
4. drawing to be read in conjunction with relevant consultant's information
5. drawing to be read in conjunction with relevant specifications

Higgins

MatthewLloydArchitectsLLP

1 The Hangar
Perseverance Works
38 Kingsland Road
London E2 8DD

T 020 7613 1934

email: mail@matthewlloyd.co.uk
www.matthewlloyd.co.uk

©2014

PLANNING

Original Sheet Size **A1**

0 1m 2m 3m 4m 5m

Date:	Scale:	Drawn by:
MAY 14	1:100@A1, 1:200@A3	dc

Project:
Bourne Estate South
for Higgins Construction PLC

Drawing title:
PROPOSED BLOCK 2
Section 9

Reference:	Dwg. No:	Rev.
BE	P266	B