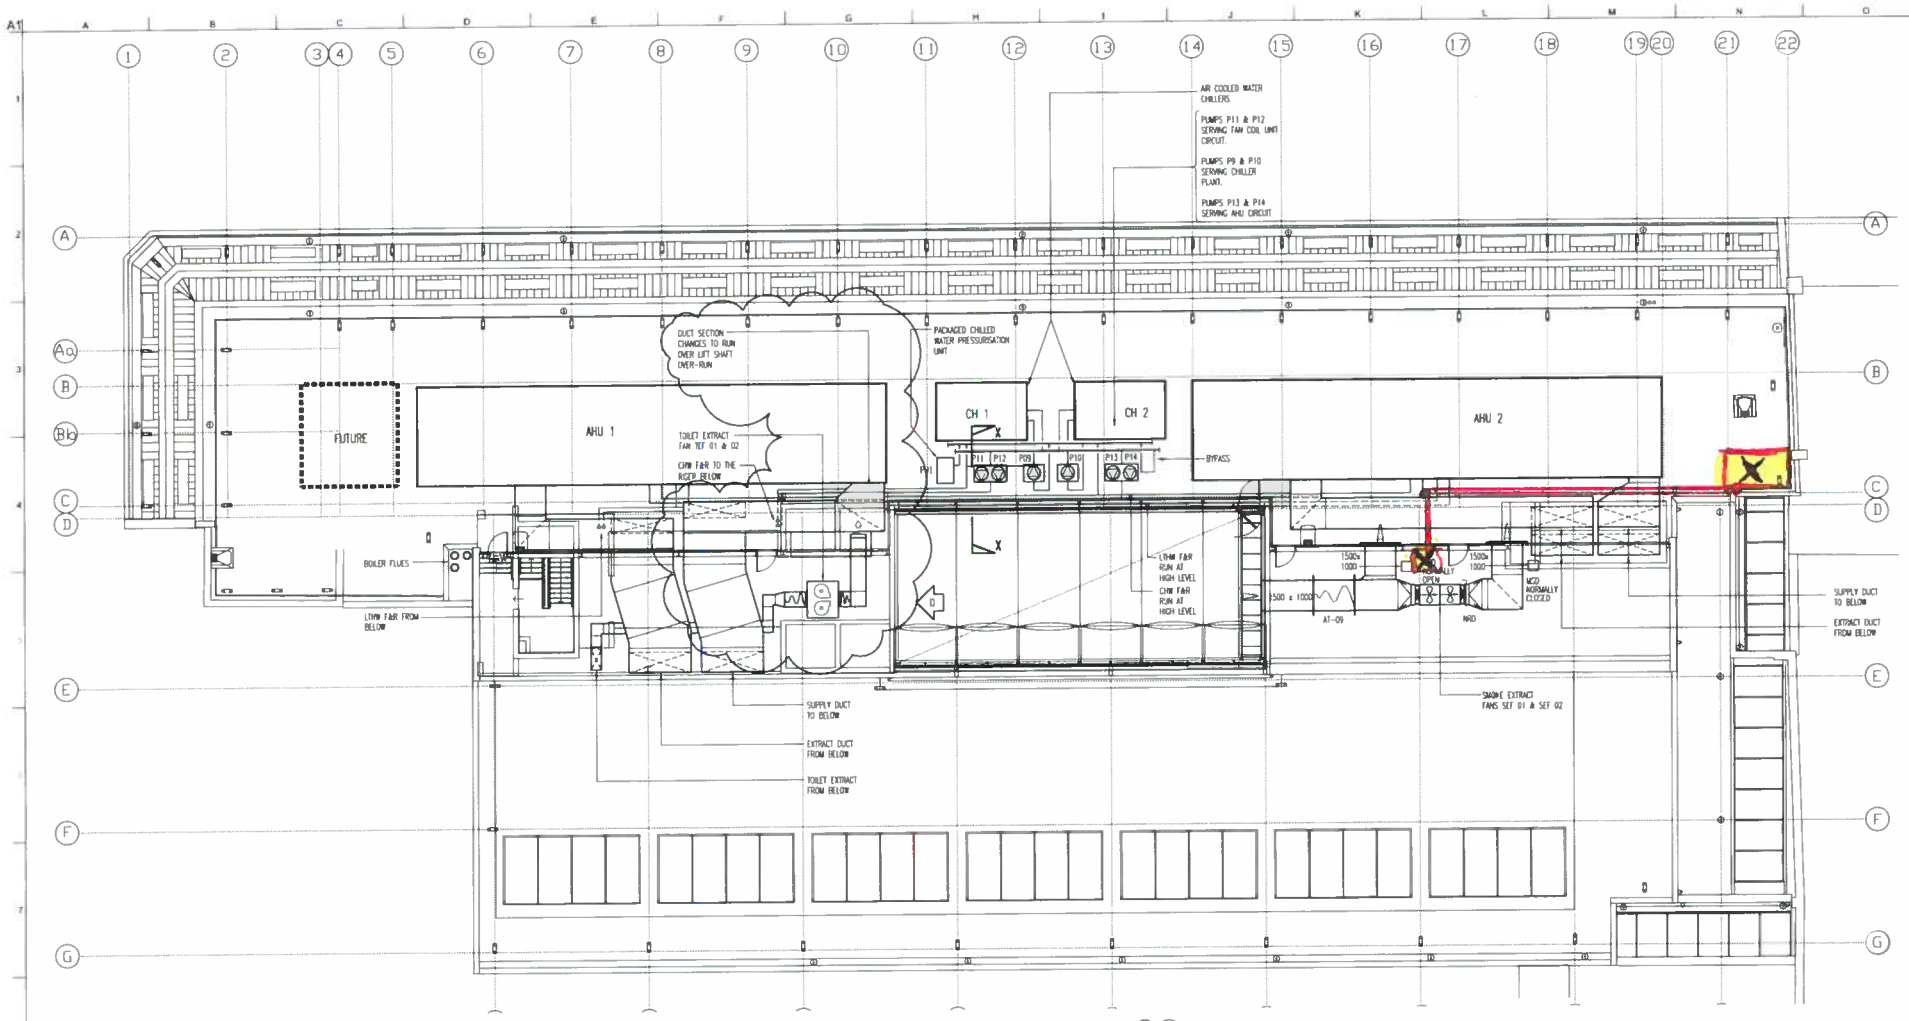

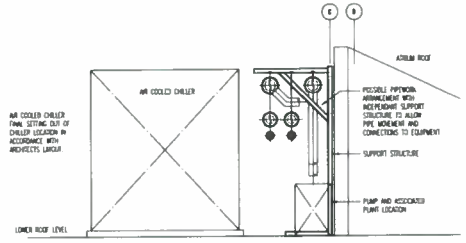

SECTION X-X
SCALE 1:50

NOTES

1. THIS DRAWING IS TO BE READ IN CONJUNCTION WITH ALL RELEVANT PUBLIC HEALTH, MECHANICAL, ELECTRICAL, ARCHITECTURAL & STRUCTURAL DRAWINGS, AND WITH THE MECHANICAL SERVICES MATERIALS AND WORKMANSHIP CLAUSES AND DATA SHEETS AND THE BMS SPECIFICATION
2. REFER TO DRAWING Nos. M102 & M103 AIR & WATER SCHEMATICS FOR DUCTWORK & PIPEWORK SIZES.
3. ALL HIGH POINTS IN PIPEWORK TO INCLUDE AIR VENTS, ALL LOW POINTS IN PIPEWORK TO INCLUDE DRAIN COCKS.
4. INCLUDE ALLOWANCE FOR THERMAL EXPANSION VIA LOOPS IN PIPEWORK.
5. ALL DIMENSIONS SHOWN ON DUCTWORK ARE CLEAR AIRWAY SIZES.
6. ALL RIGHT ANGLED BENDS TO INCLUDE TURNING VANES.

Rev	Date	Description	By	Chkd	Apvd
D	13/08/04	Revised as Clouded. Re-Issued for Contract			
C	30/04/04	Revised As Clouded Issued For Contract			
B	26/09/03	Revised as clouded. Re-Issued for Tender			
A	27/08/03	Issued For Tender			
-	31/03/03	Issued for Draft Tender			

Key Plan

Client

Job Title
New Garden House
Hatton Garden

Drawing Title
Mechanical Services
Seventh Floor - Roof
General Arrangement

ARUP
13 Fitzroy Street
London W1T 4BQ
Tel +44 (0)20 7636 1531 Fax +44 (0)20 7580 3924
www.arup.com

Scale at A1 1:125

Drawing Status
Contract

Job No	Drawing No	Issue
67950-00	M209	D

© Ove Arup Partnership