


## Fifth floor plan 1:100

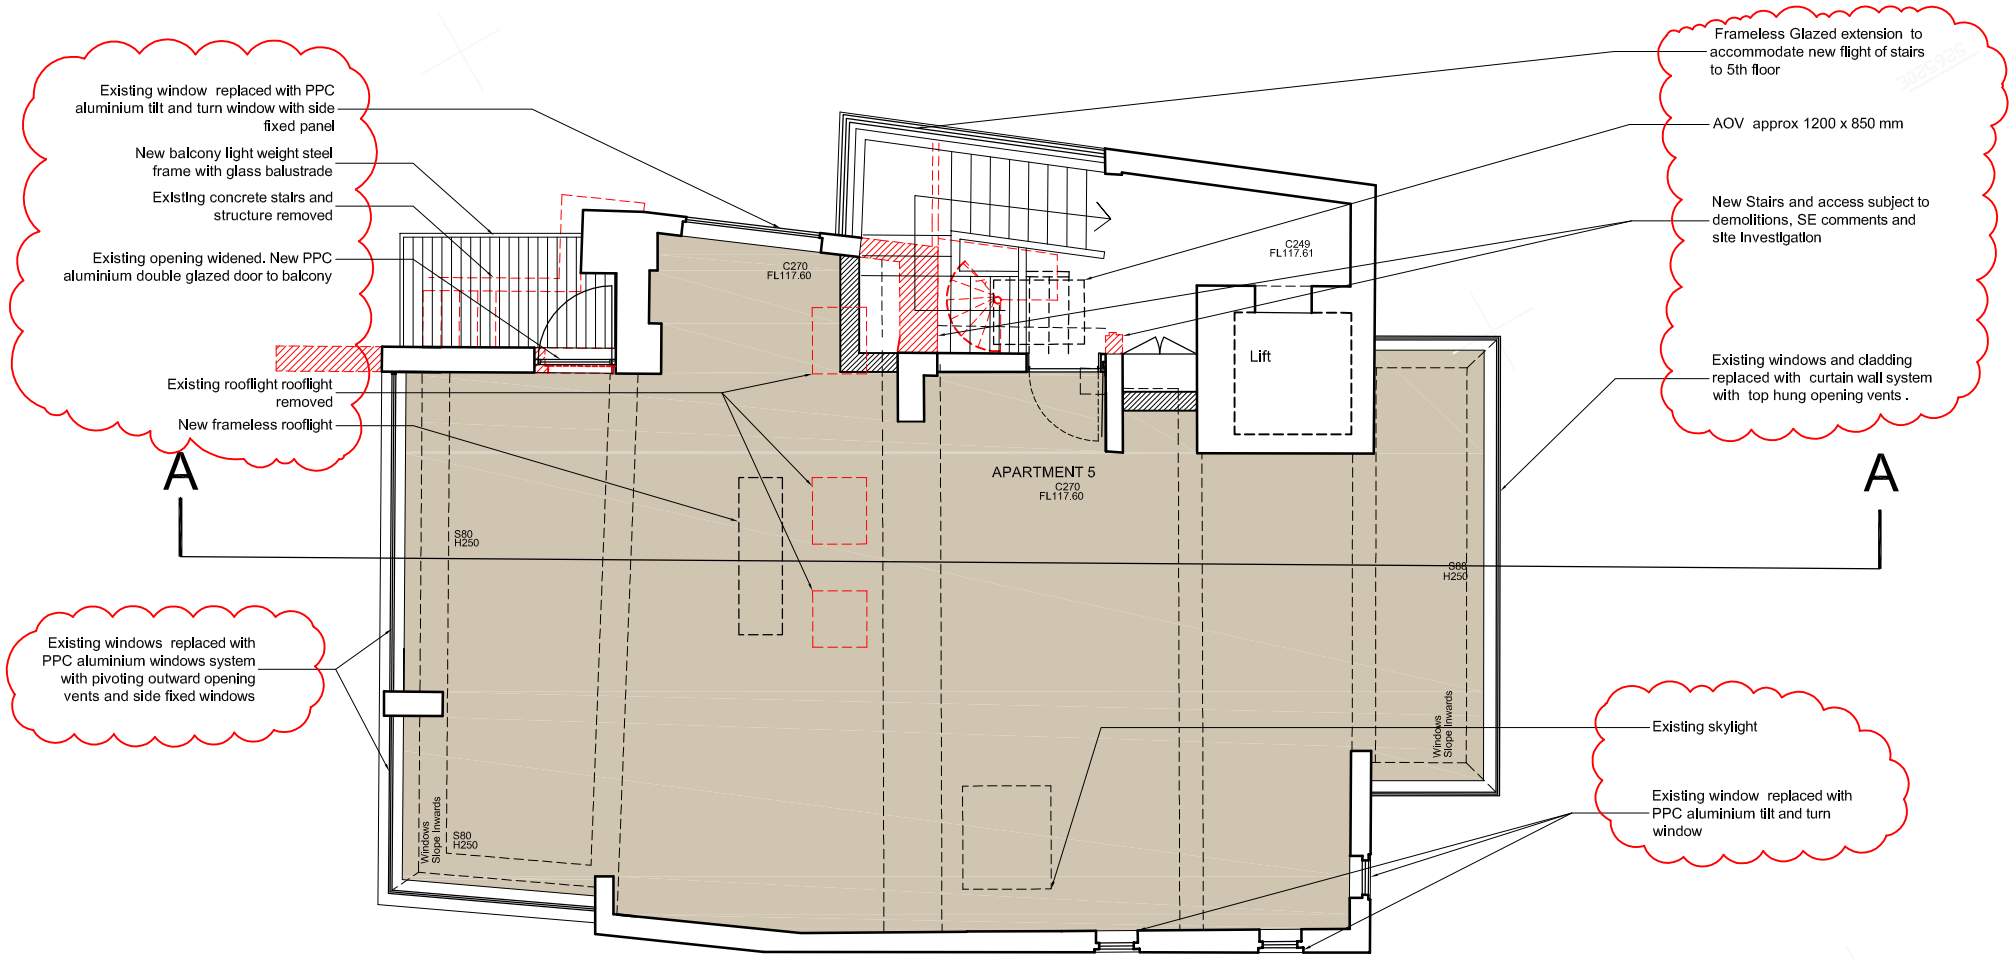


## Roof plan 1:100

## Note

Use figured dimensions only. All dimensions are to be checked on site and any discrepancies, errors or omissions are to be reported to the architect prior to commencement of works.

NORTH

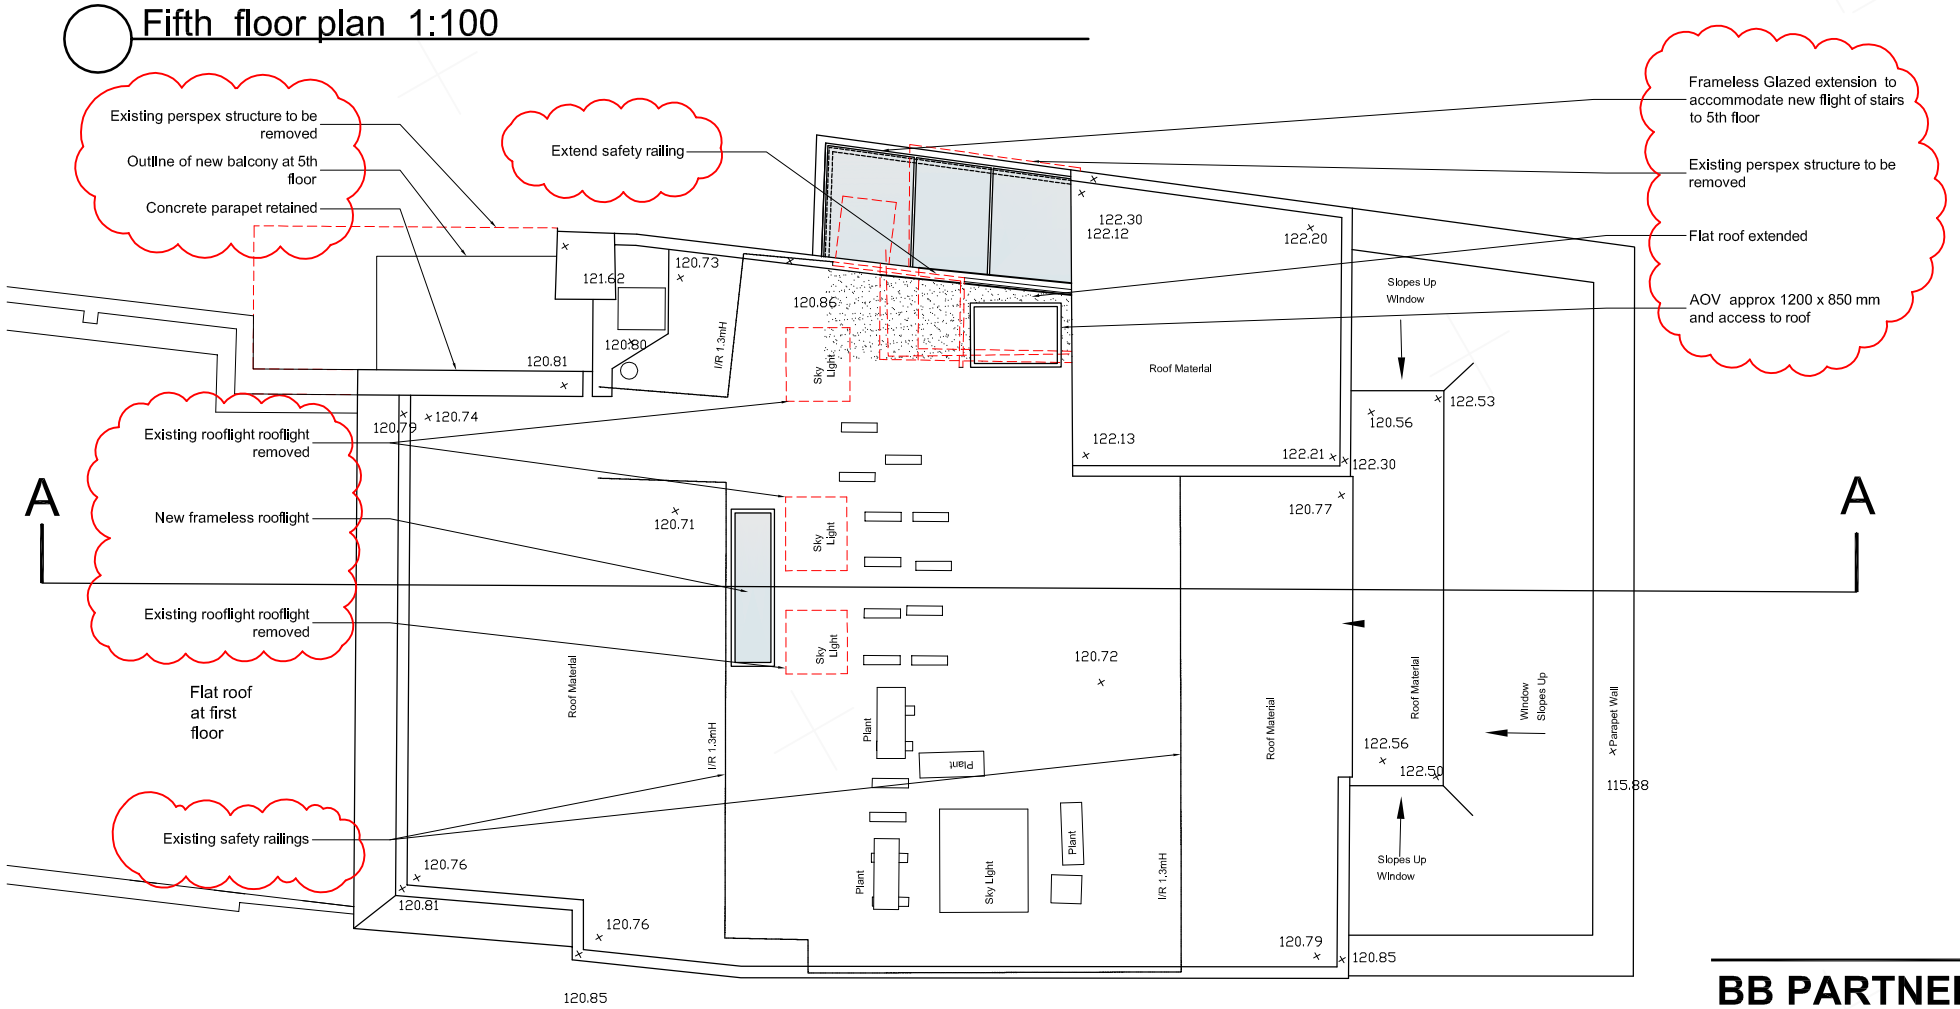SCALE

0 1m 2m 3m 4m

EXISTING

PROPOSED

DEMOLISHED

Exact position of wall TBC subject to strip out

SCHEME DESIGN SUBJECT TO STRUCTURAL ENGINEER /SERVICES ENGINEER, & PLANNERS COMMENT

# FOR PLANNING

| | | |
|---|---|---|
| A | 01.10.14 | Door to balcony revised | mb |
| B | 02.10.14 | Door + windows to balcony revised | mb |


**BB PARTNERSHIP** LTD

CHARTERED ARCHITECTS

THE TRAFALGAR . 17 REMINGTON STREET . LONDON N1 8DH

TEL . 020 7336 8555 FAX . 020 7336 8777

e-mail . architect@bbpartnership.co.uk



© 2010 BB PARTNERSHIP LIMITED
ALL RIGHTS RESERVED


| | | | | | | |
|---|---|---|---|---|---|---|
| project | 25-26 Hampstead High Street | date Aug 14 | scale 1:100@A3 | | drawn by mb | |
| drawing | Floor plans as proposed | drwg. no FGF - 285 | rev | A | B | rev |
| | | | rev | rev | rev | rev |

. check all dimensions on site ©