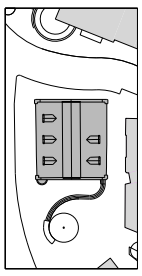

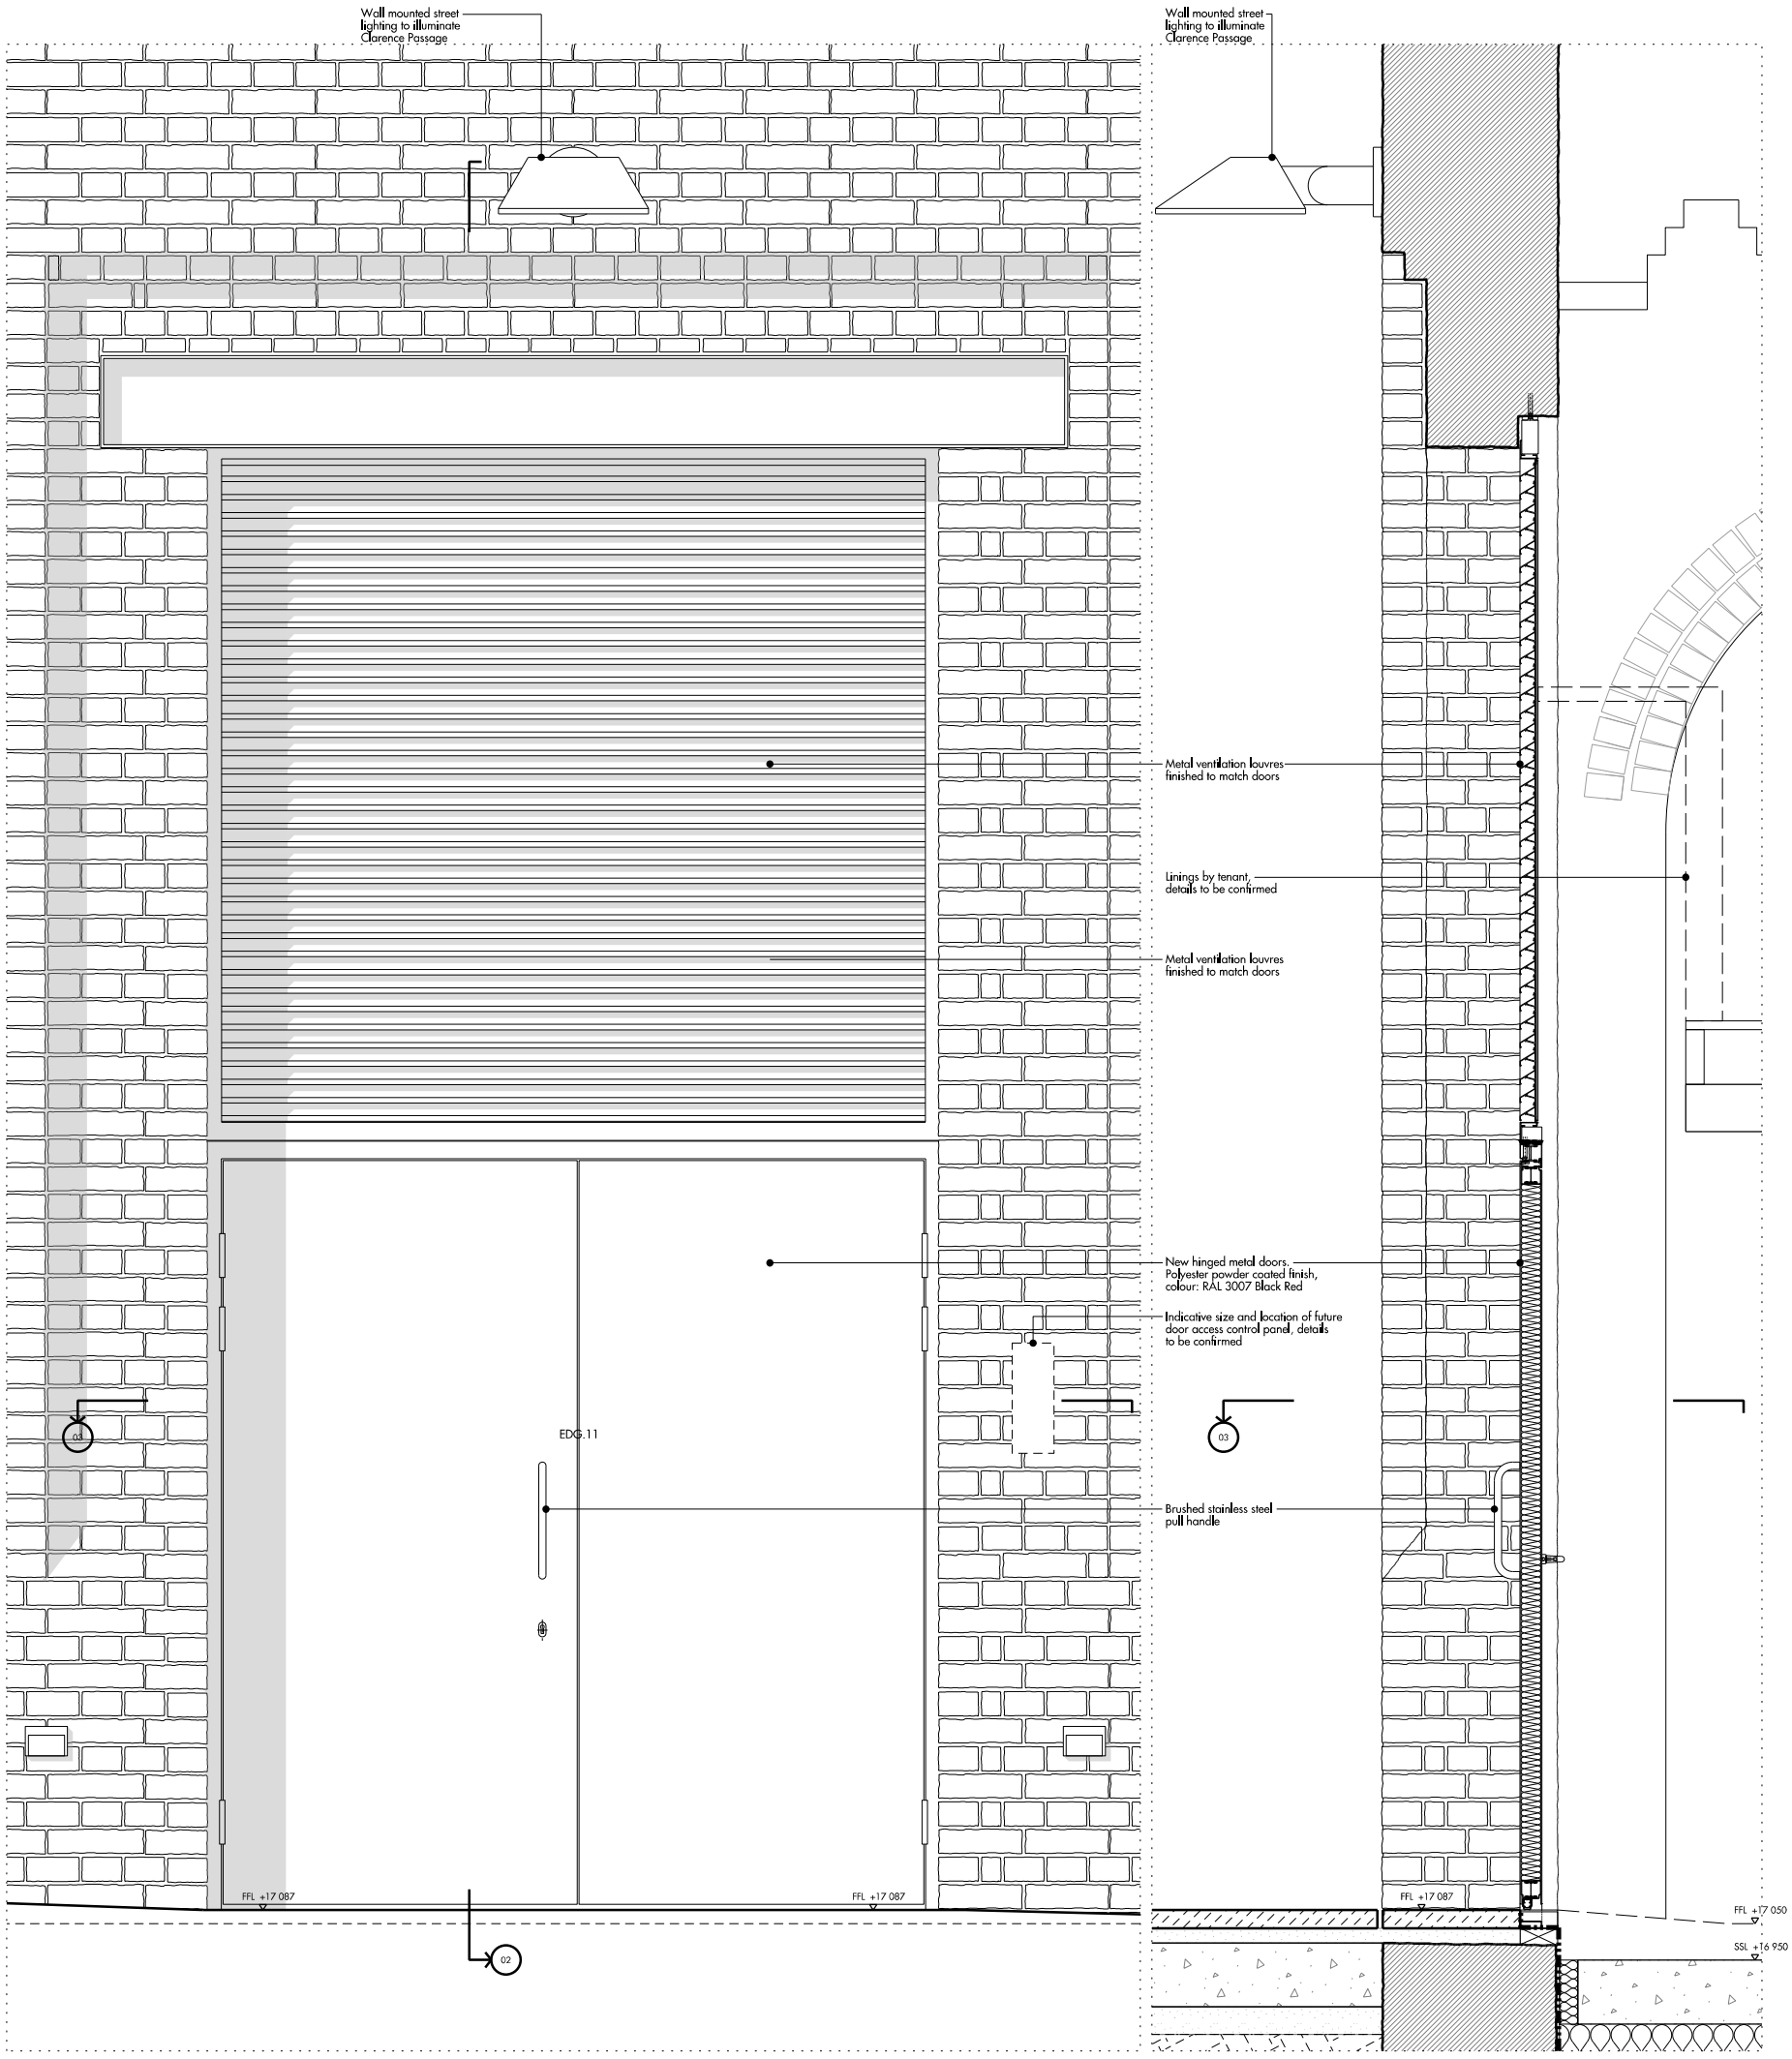

01 Elevation
Scale 1:10 @A1

02 Section
Scale 1:10 @A1

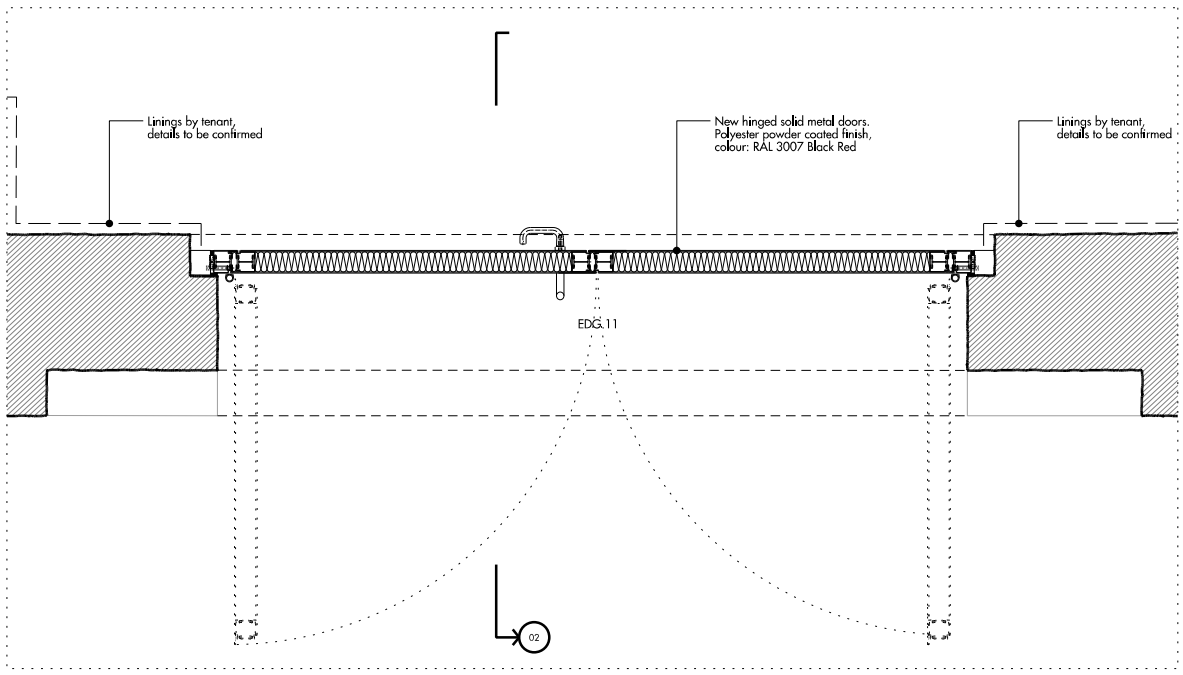

03 Plan
Scale 1:10 @A1

FOR APPROVAL

NOTE:
ALL DIMENSIONS TO BE CONFIRMED ON SITE.
EXISTING STRUCTURAL OPENINGS VARY IN SIZE.
SPECIALIST SUBCONTRACTOR TO SURVEY ALL OPENINGS PRIOR TO FABRICATION.

Existing Fabric

REV	DATE	DESCRIPTION	CKD
P1	04.06.14	PLANNING ISSUE	IT

REV	DATE	DESCRIPTION	CKD

REV	DATE	DESCRIPTION	CKD

REV	DATE	DESCRIPTION	CKD

REV	DATE	DESCRIPTION	CKD

Allies and Morrison
85 Southwark Street
London SE1 0HX
telephone 020 7921 0100
facsimile 020 7921 0101
email info@alliesandmorrison.com

A&M JOB NO: 786

GERMAN GYMNASIUM RESTAURANT

BAY STUDY - DELIVERIES ENTRANCE

PLANNING

786_07_605

SCALE 1:10 @A1 1:20@A3

P1
Revision