CONSTRUCTION KEY

- existing retained
- line over/under/behind
- demolished
- new construction

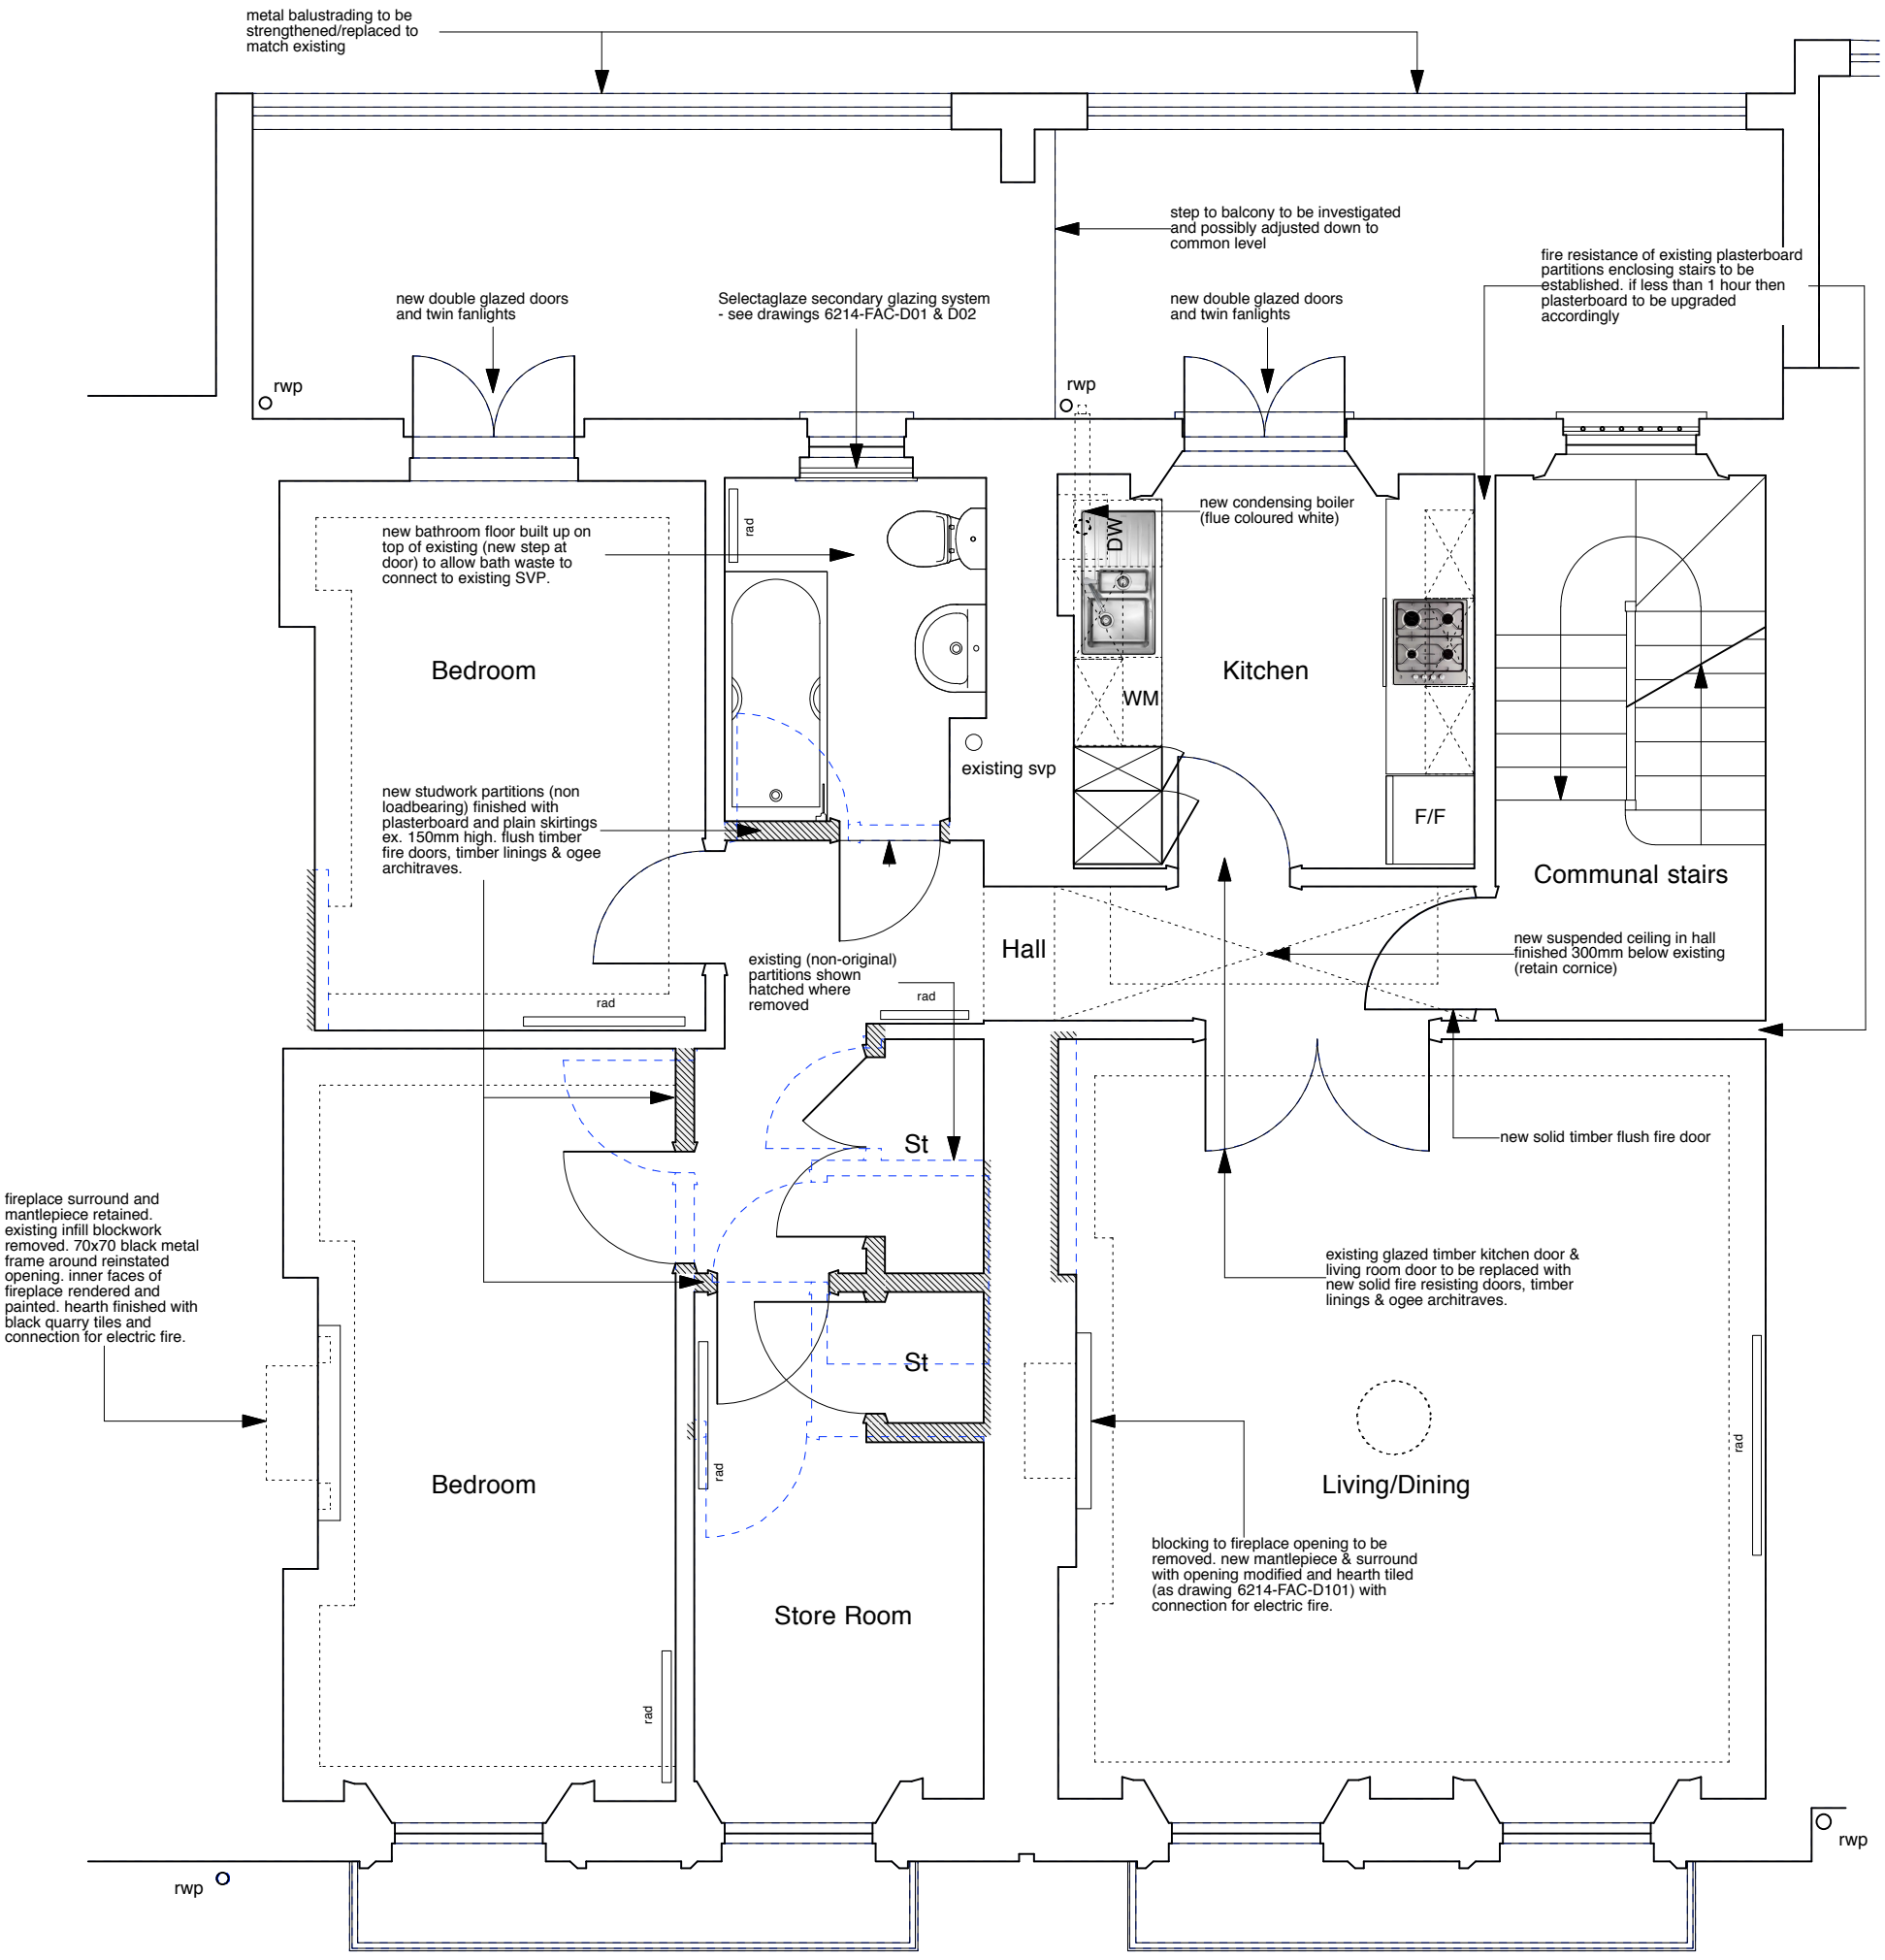

0 1 2 3 4 5 M

PROJECT 5 ARCHITECTURE LLP
8 Waterson Street
London E2 8HL

T: +44 (0)20 7739 9131
F: +44 (0)20 7739 3687
E: info@p5a.co.uk

job title	scale	drawn	drawing no.
19 & 21 FREDERICK STREET, LONDON WC1X 0NF	1:50 @ A3	SA	6214-FS19+21-P03
drawing: FIRST FLOOR PLAN - PROPOSED	date: JULY 2014	checked: XX	