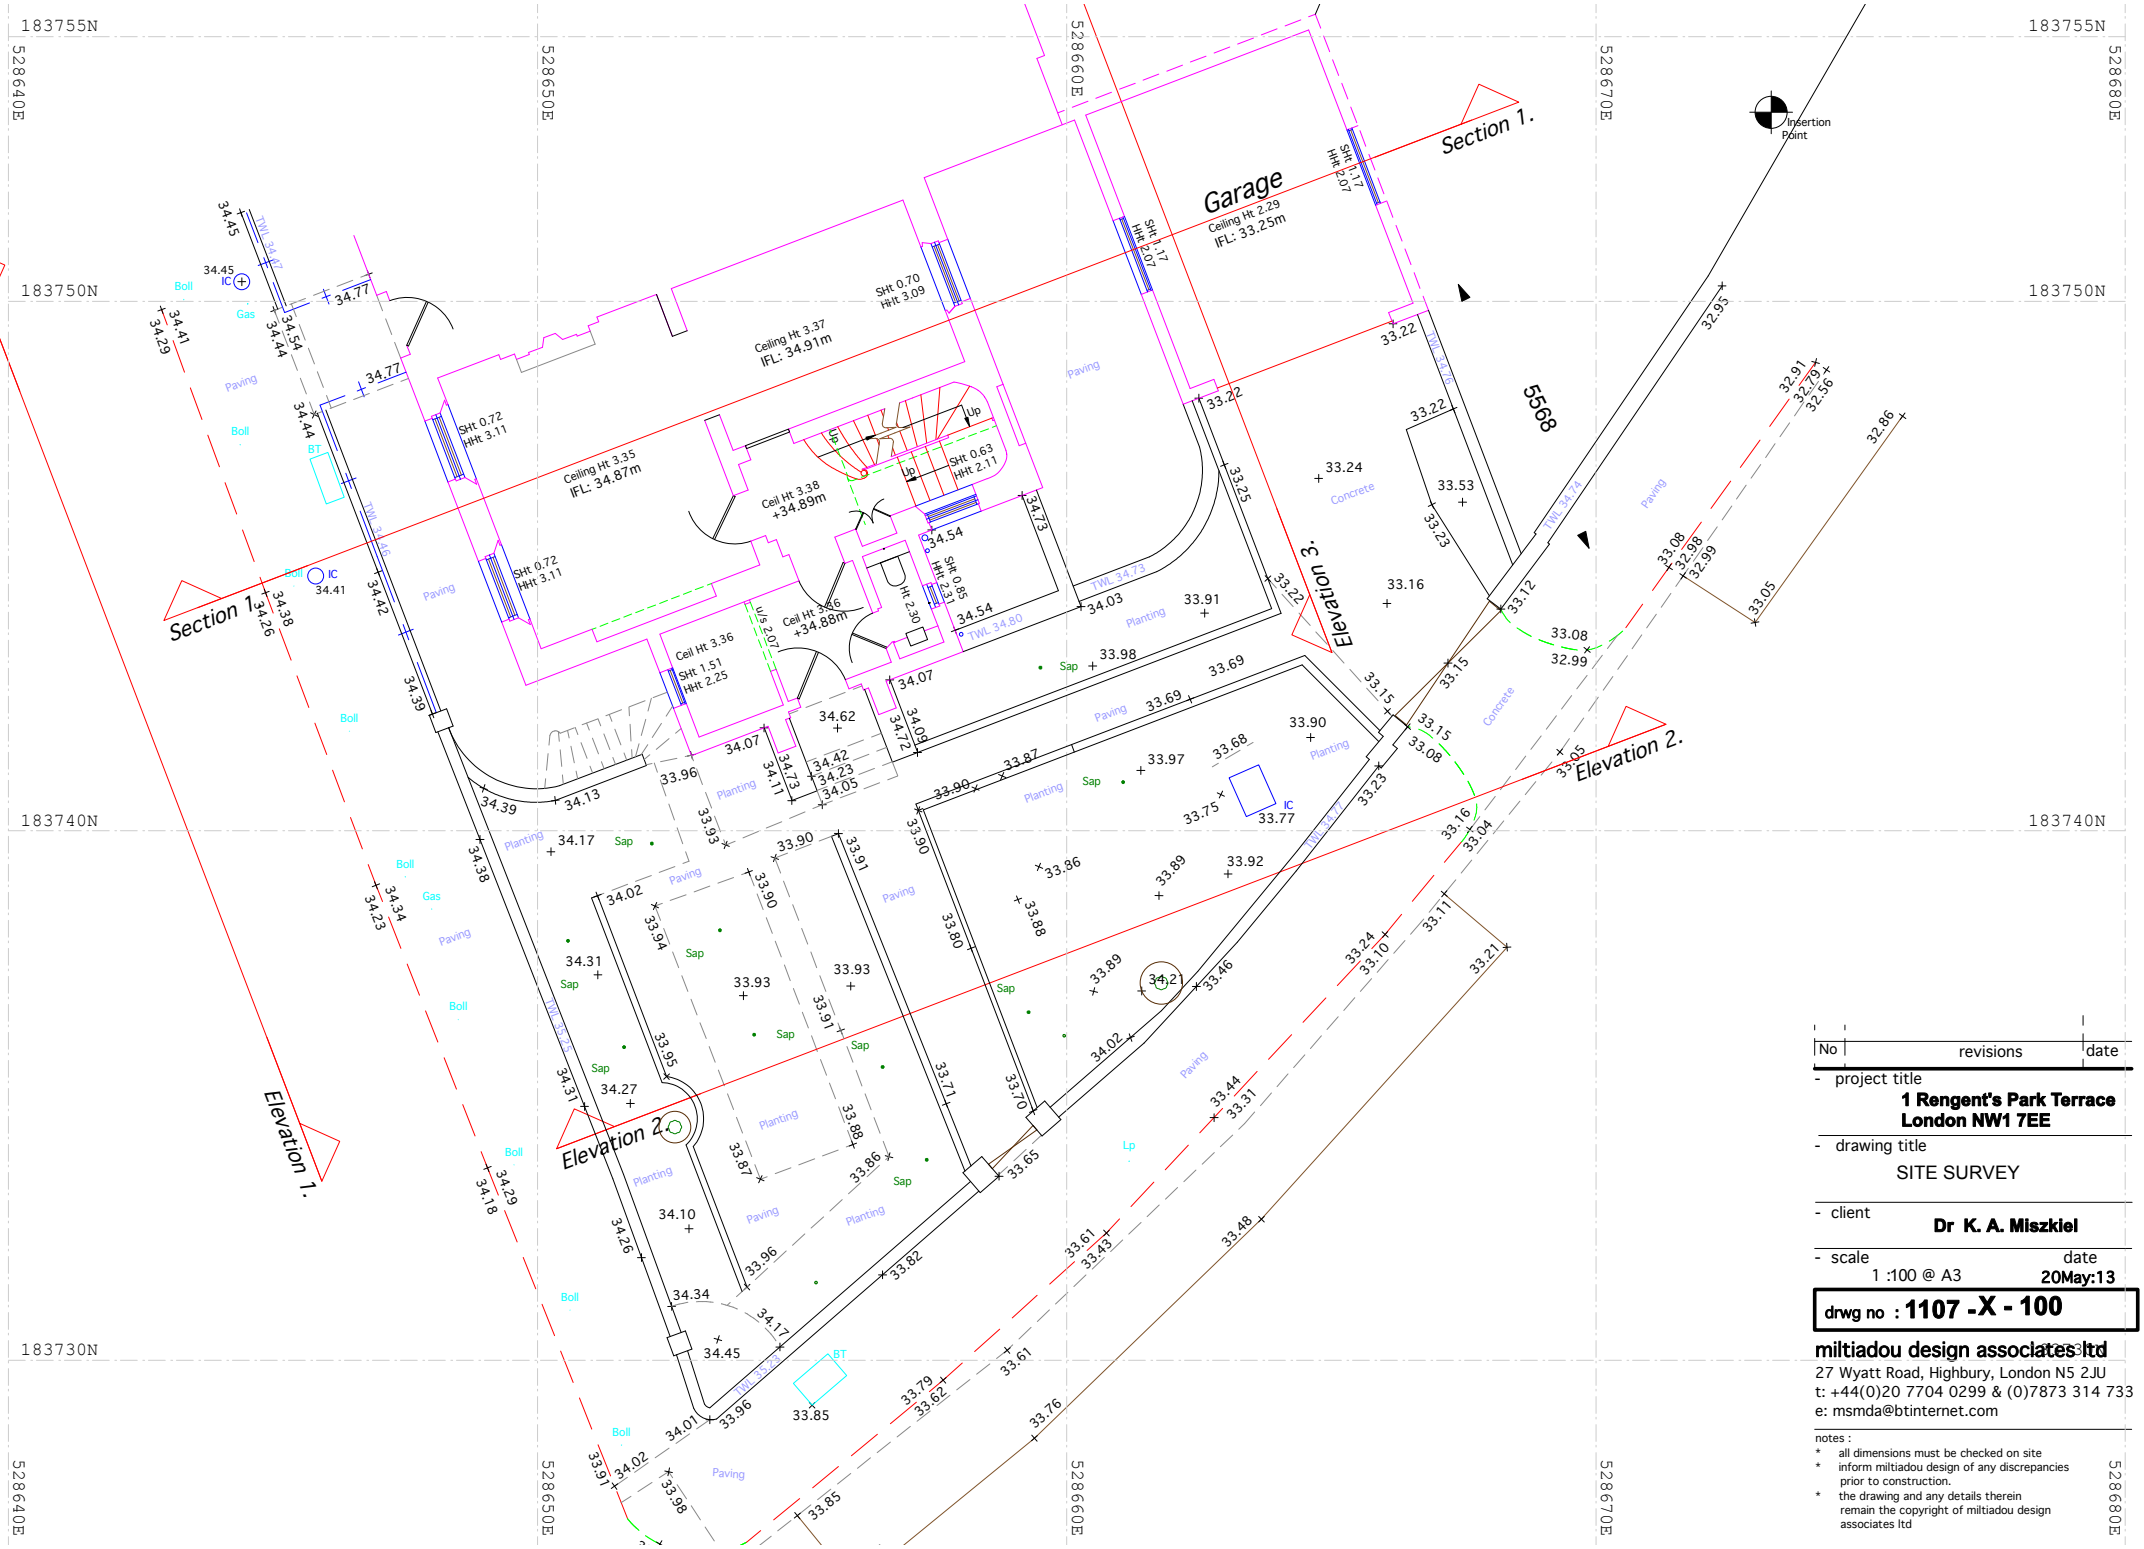

No	revisions	date

- project title
1 Rengent's Park Terrace
London NW1 7EE

- drawing title
SITE SURVEY

- client
Dr K. A. Miszkiel

- scale
1 :100 @ A3

date
20May:13

drwg no : 1107 -X - 100

miltiadou design associates ltd
27 Wyatt Road, Highbury, London N5 2JU
t: +44(0)20 7704 0299 & (0)7873 314 733
e: msmda@btinternet.com

notes :
* all dimensions must be checked on site
* inform miltiadou design of any discrepancies prior to construction.
* the drawing and any details therein remain the copyright of miltiadou design associates ltd