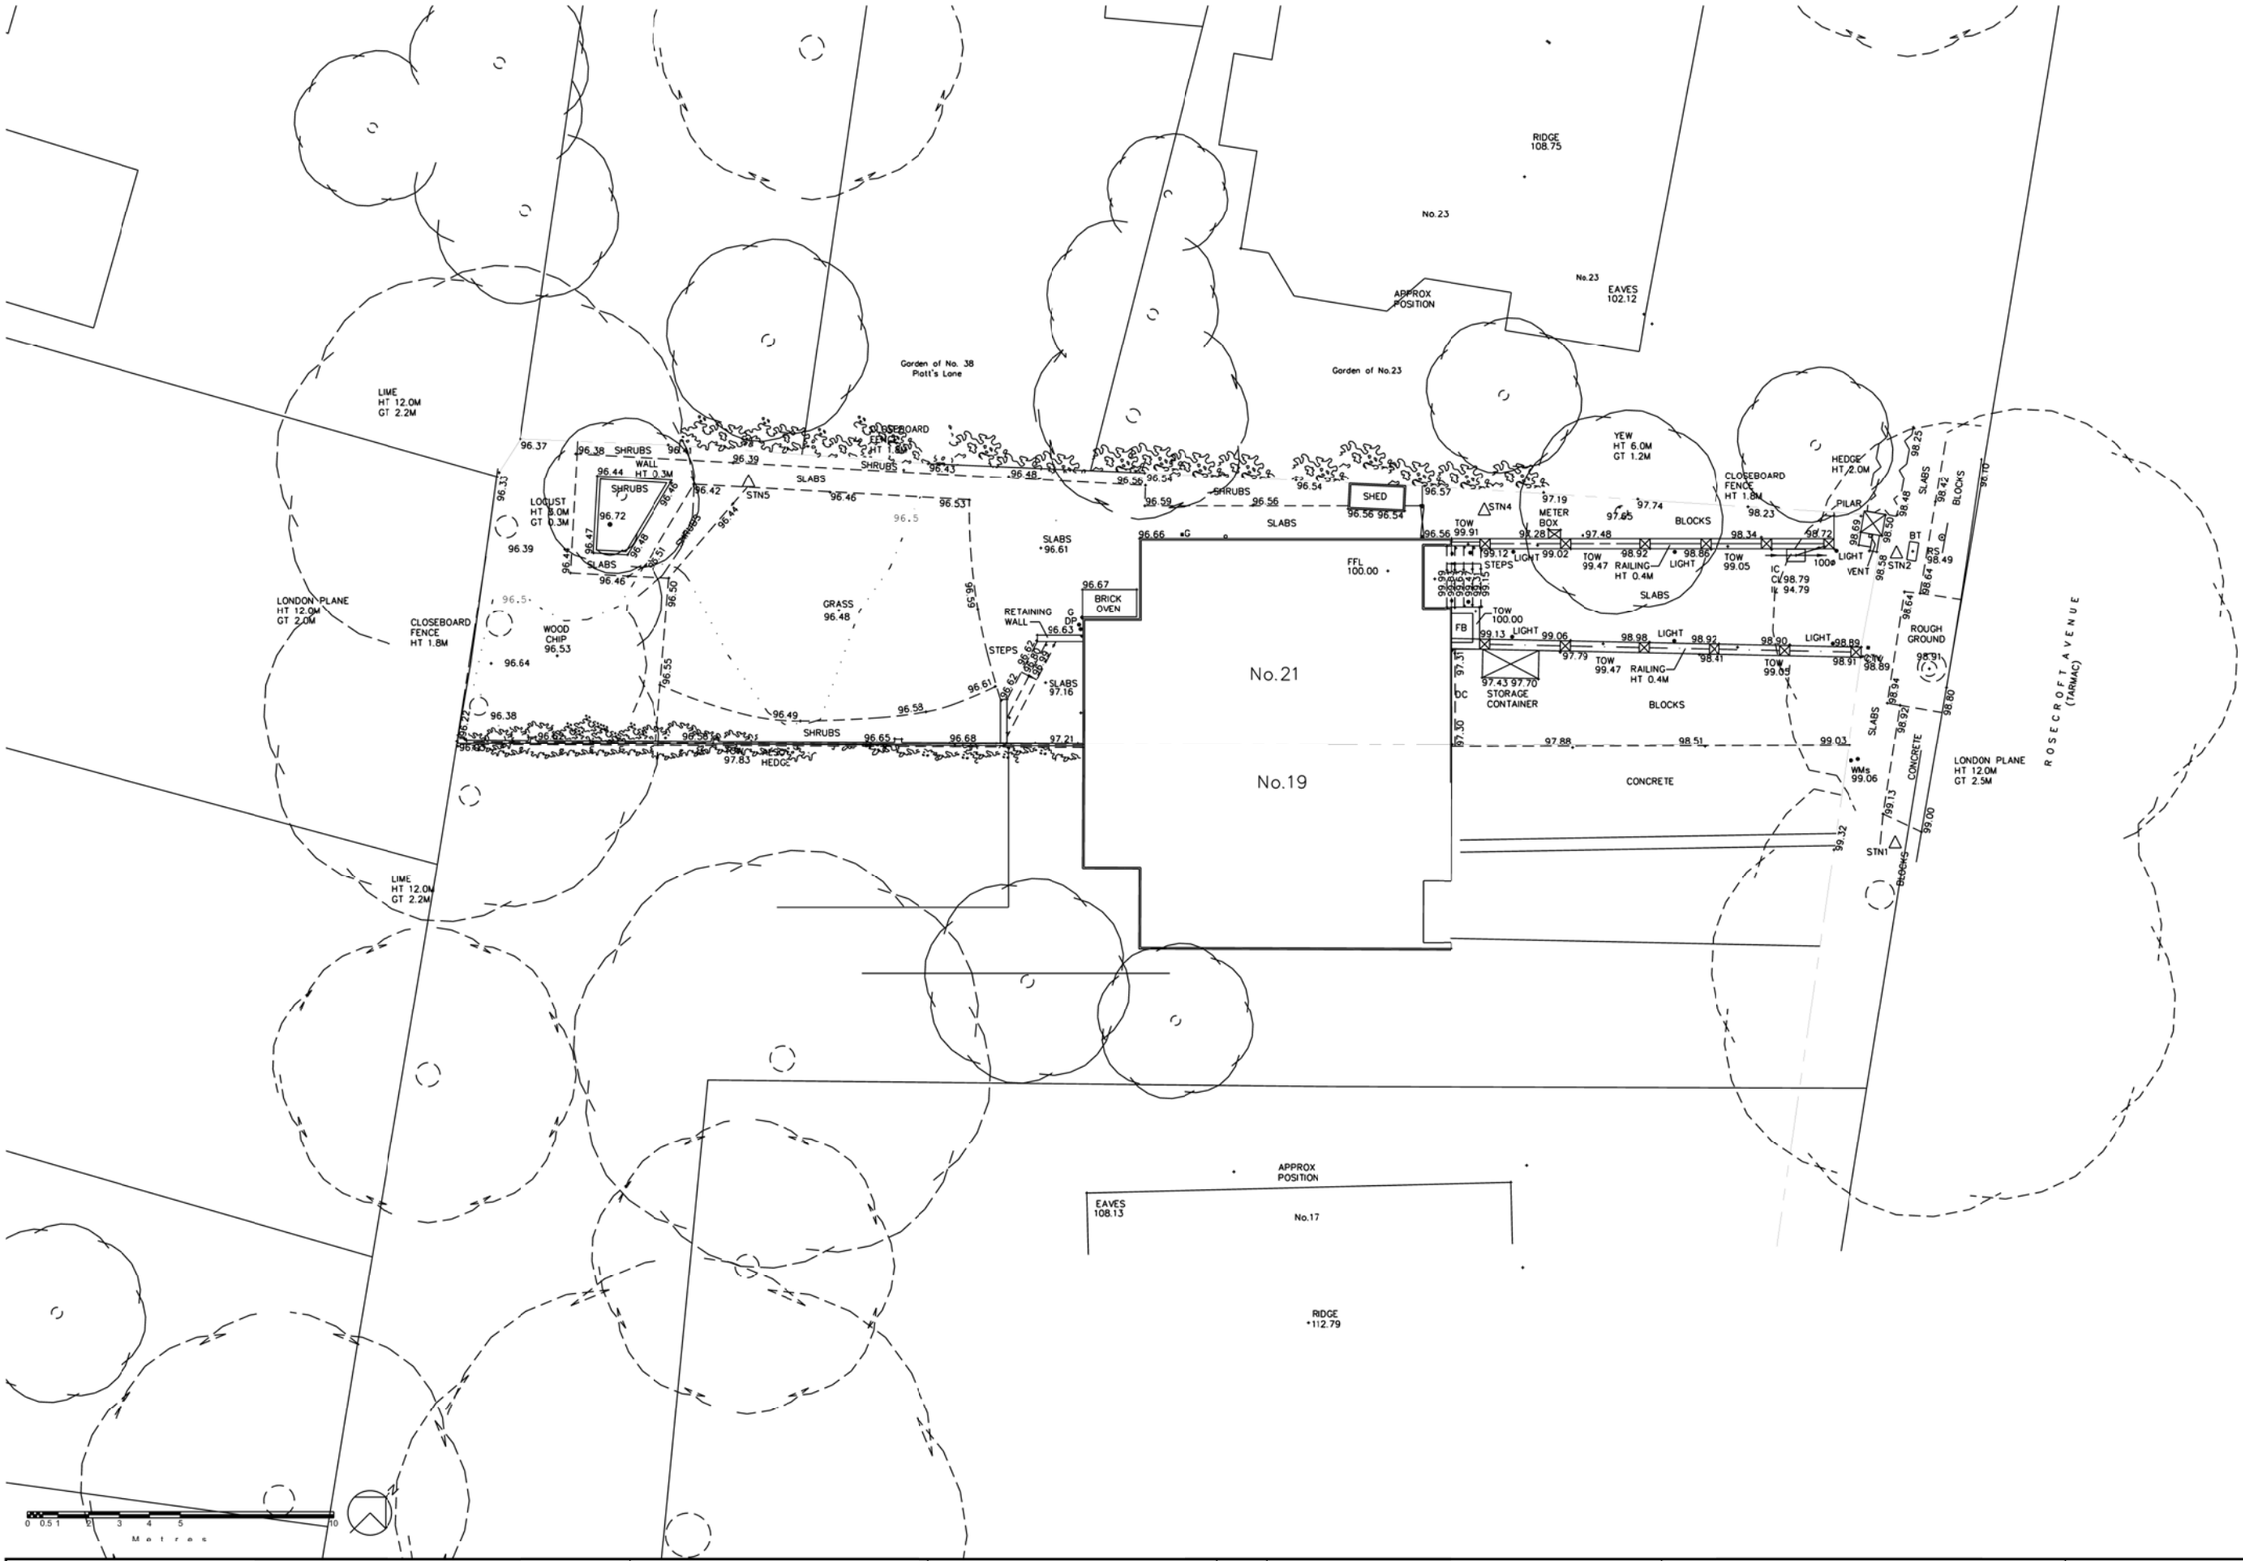

ARA ALLAN ROSENBERG ARCHITECTS RIBA	14 Belsize Avenue Belsize Park LONDON NW3 4AU Tel: (020) 3112-0044	**Copyright to all designs, notes and drawings remains with the architect unless written authorization from the architect has been provided.**	Client: Mr & Mrs T. Duchen	Drawing: Existing Site Plan	Project: 21 Rosecroft Avenue London NW3 7QA
			No: Revision:	Scale: 1:200 @ A3 Date: June 2014	Drwg No: J168/ D 01