notes

© This drawing is the Copyright of
Alexander Elliott Ltd.

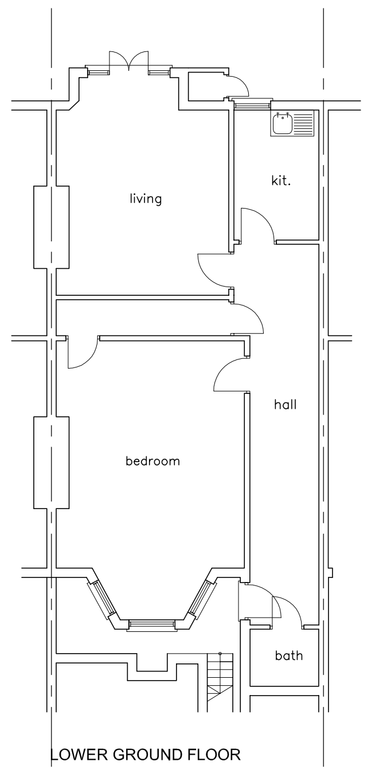

LOWER GROUND FLOOR

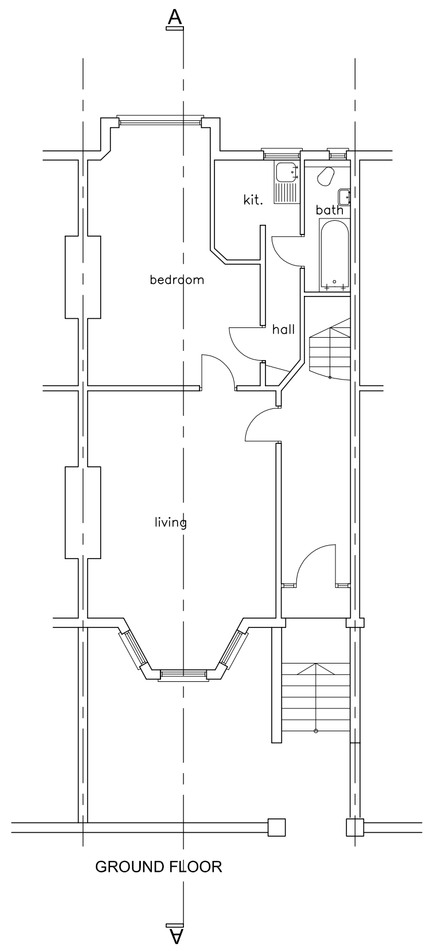

GROUND FLOOR

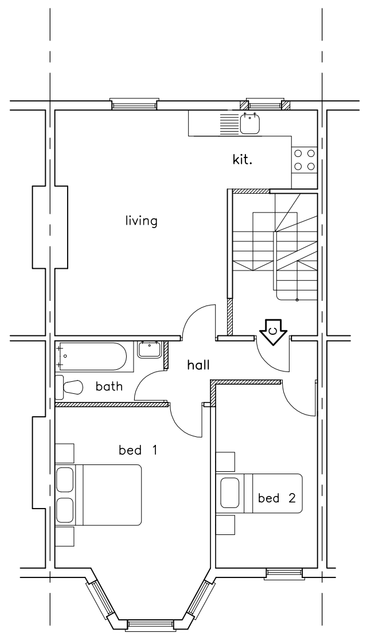

FIRST FLOOR

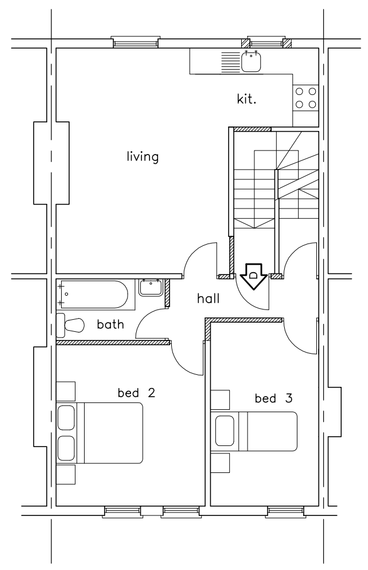

SECOND FLOOR

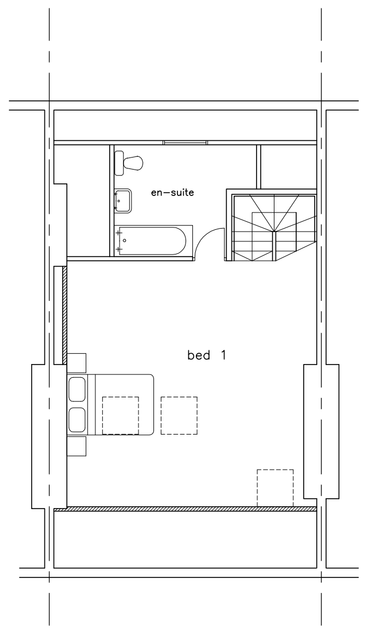

THIRD FLOOR

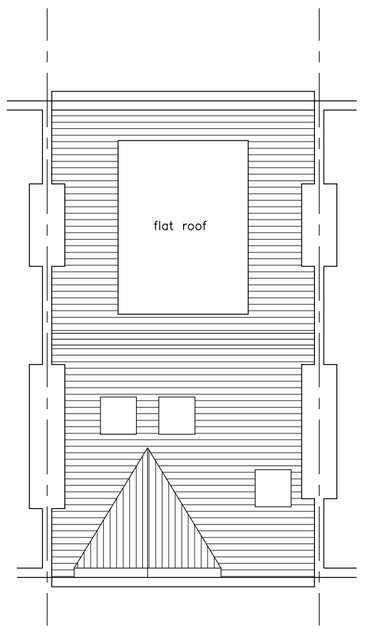

ROOF

ELEVATION TO GOLDHURST TERRACE

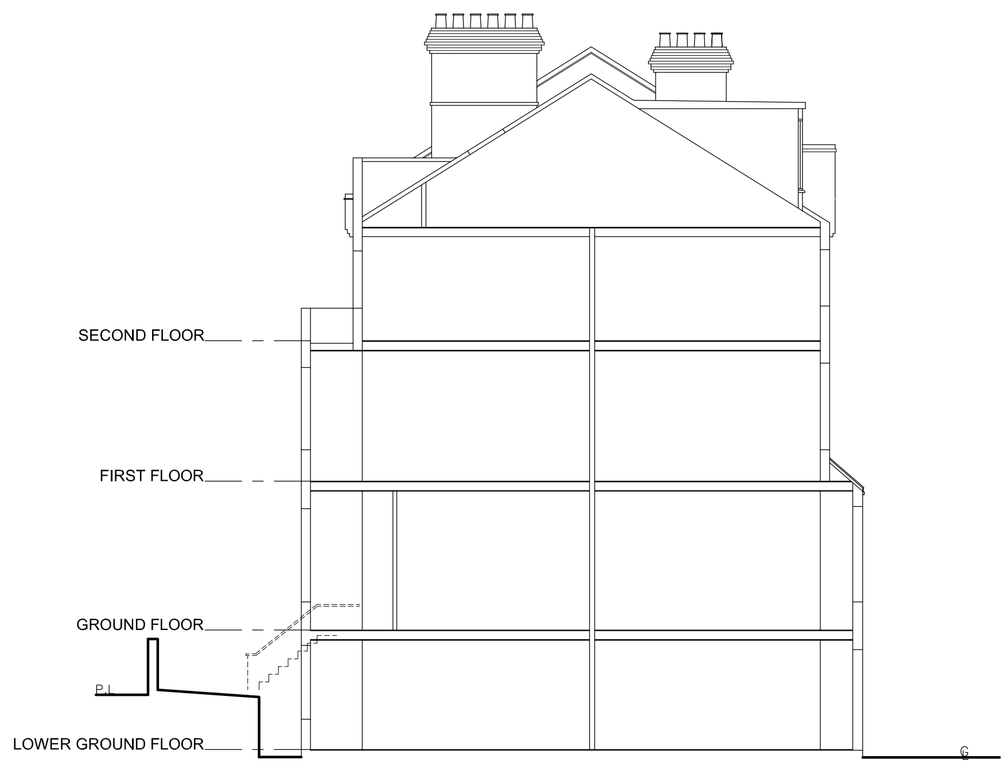

SECTION AA

REAR ELEVATION

NOT FOR CONSTRUCTION

revisions

A	01.09.2014	room sizes added
B	29.09.2014	floor area hatching
C	02.10.2014	omit flat E
D	09.10.2014	reduce size of dormer
E	10.10.2014	reposition dormer

job title

24 Goldhurst Terrace NW6 3HU

drawing title

PROPOSED

Alexander Elliott Ltd.
Architecture–Surveying–Design
224 Ballards Lane, London N3 2LX
TEL:020 8445 9821 FAX:020 8446 0206
e–mail: design@archivas.co.uk

RICS
The mark of property professionalism worldwide

Project No 271	date August 2013
scale 1:100 @A1	drawn ap

drawing No 271.P.02

A B C D E

do not scale off this drawing, all dimensions to be checked on site, any discrepancies to be referred to the Surveyors

THIS DRAWING WAS PREPARED WITH INFORMATION PROVIDED BY THE CLIENT AND AVAILABLE AT THE TIME OF THE SITE SURVEY ALEXANDER ELLIOTT LTD ARE TO BE NOTIFIED IMMEDIATELY UPON DISCOVERY OF ANY ERRORS OMITIONS OR DISCREPANCIES