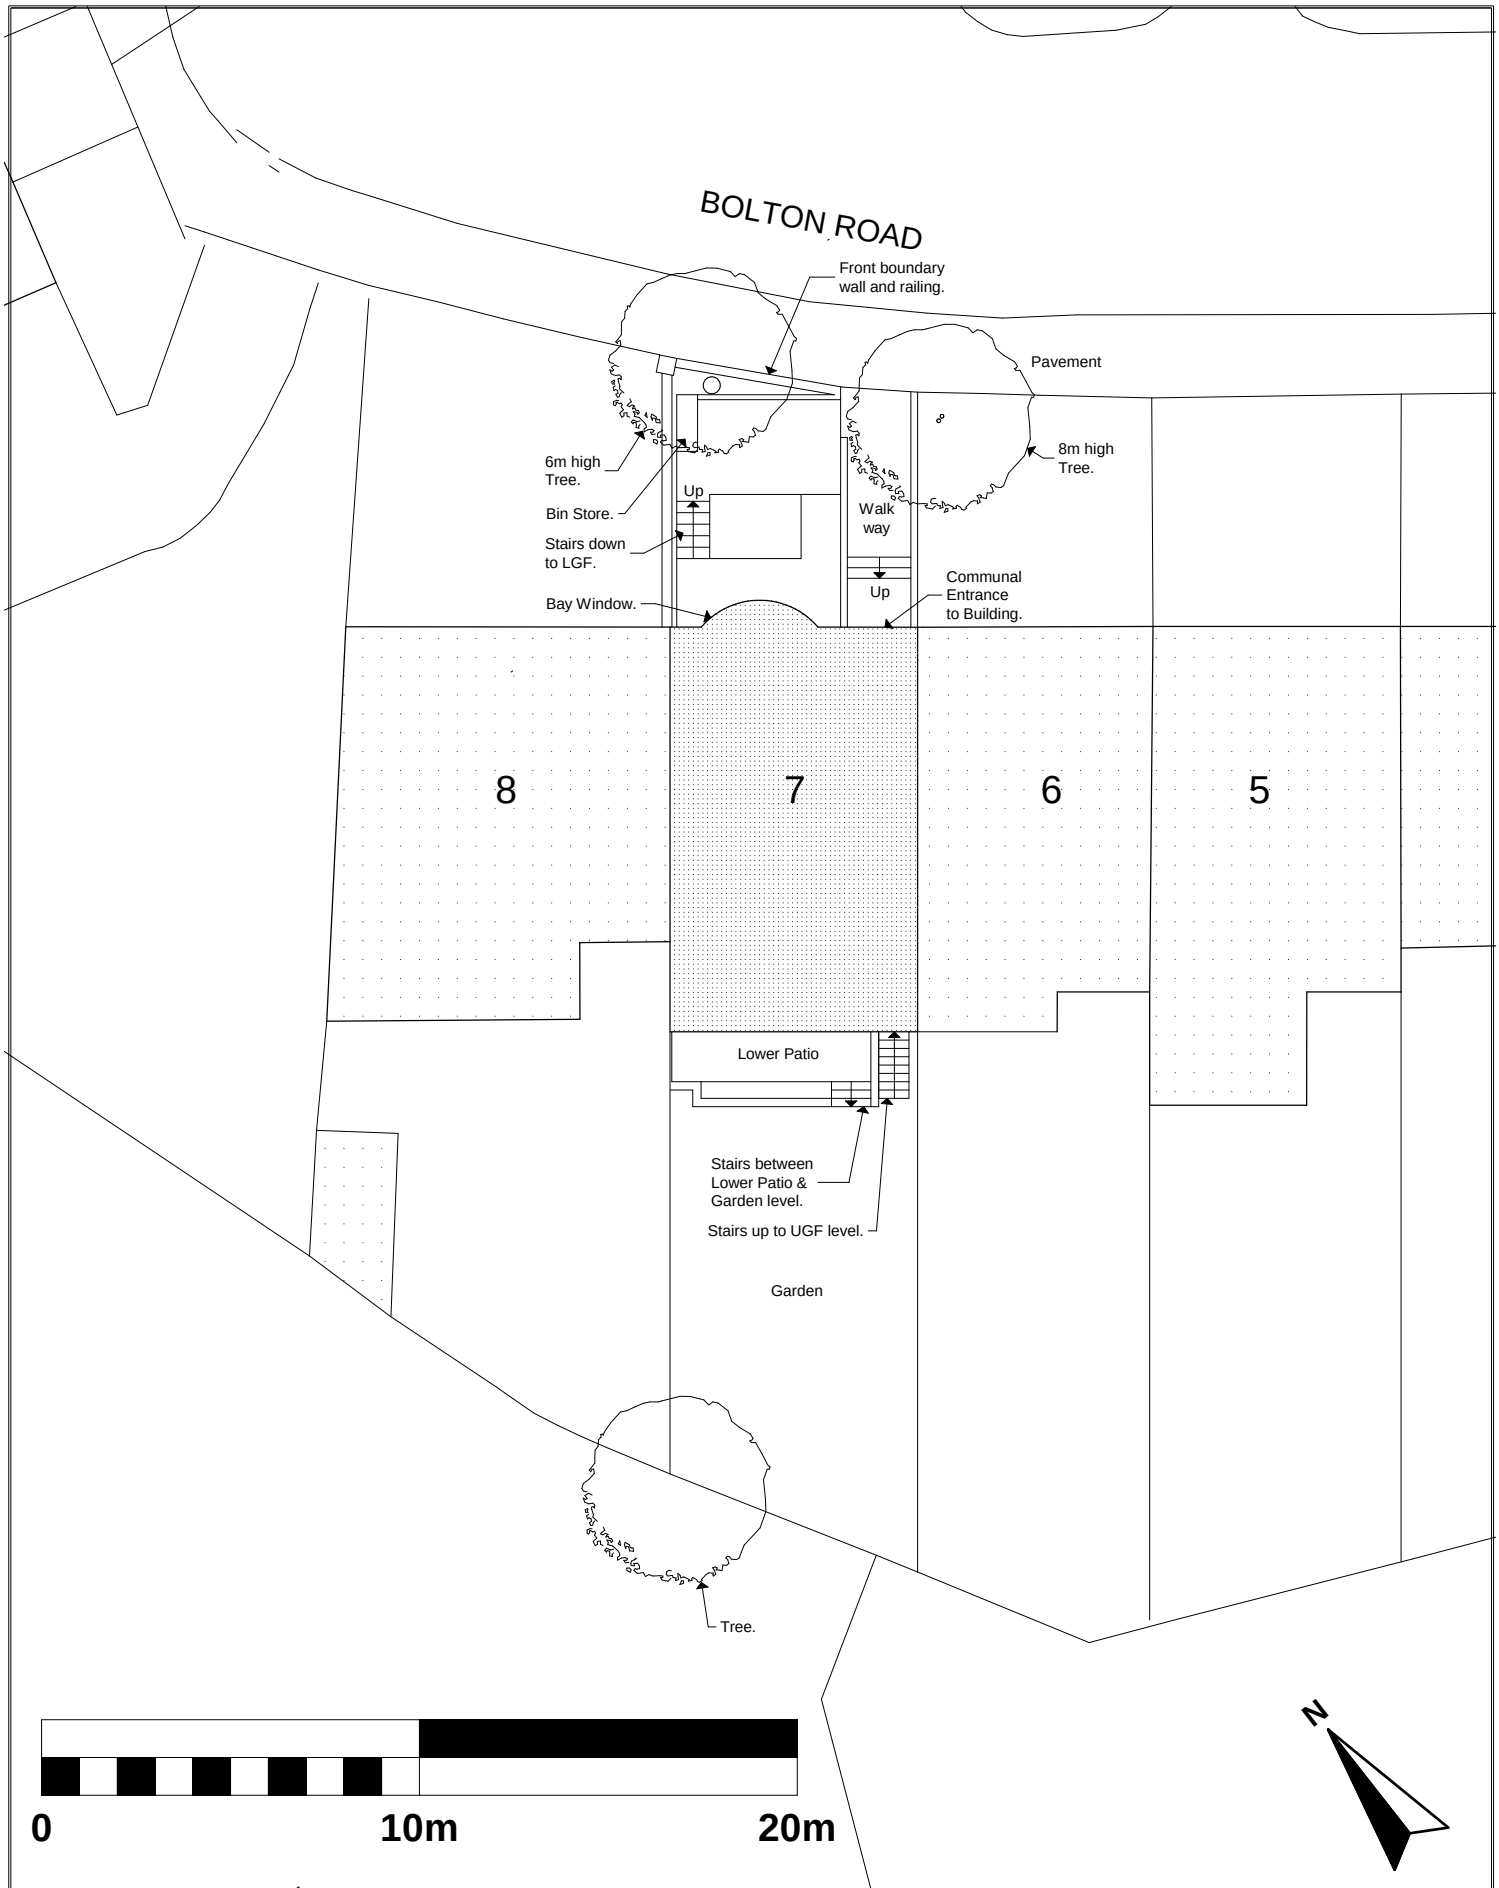

			File ref: 1159AB004.pln				© Copyright
Project: 7 Bolton Road		Drawing size: A4	Preliminary		Rev	Date	
Client: Litven Limited	Date: Oct 14	Scale: 1:200	Planning	■			
			Building Regs				
			Tender				
Drawing: Existing Site Plan	Reference Number: 1159-BA-101		Construction				
			As Built	■			

ARCHITECTS
DONALD SHEARER
CHARTERED ARCHITECTS

Scholar's House, Shottery Brook Office Park,
Timothy's Bridge Road, Stratford-upon-Avon,
Warwickshire, CV37 9NR

Tel : 01789 294 560
Fax : 01789 294 549
donald@ds-architects.demon.co.uk