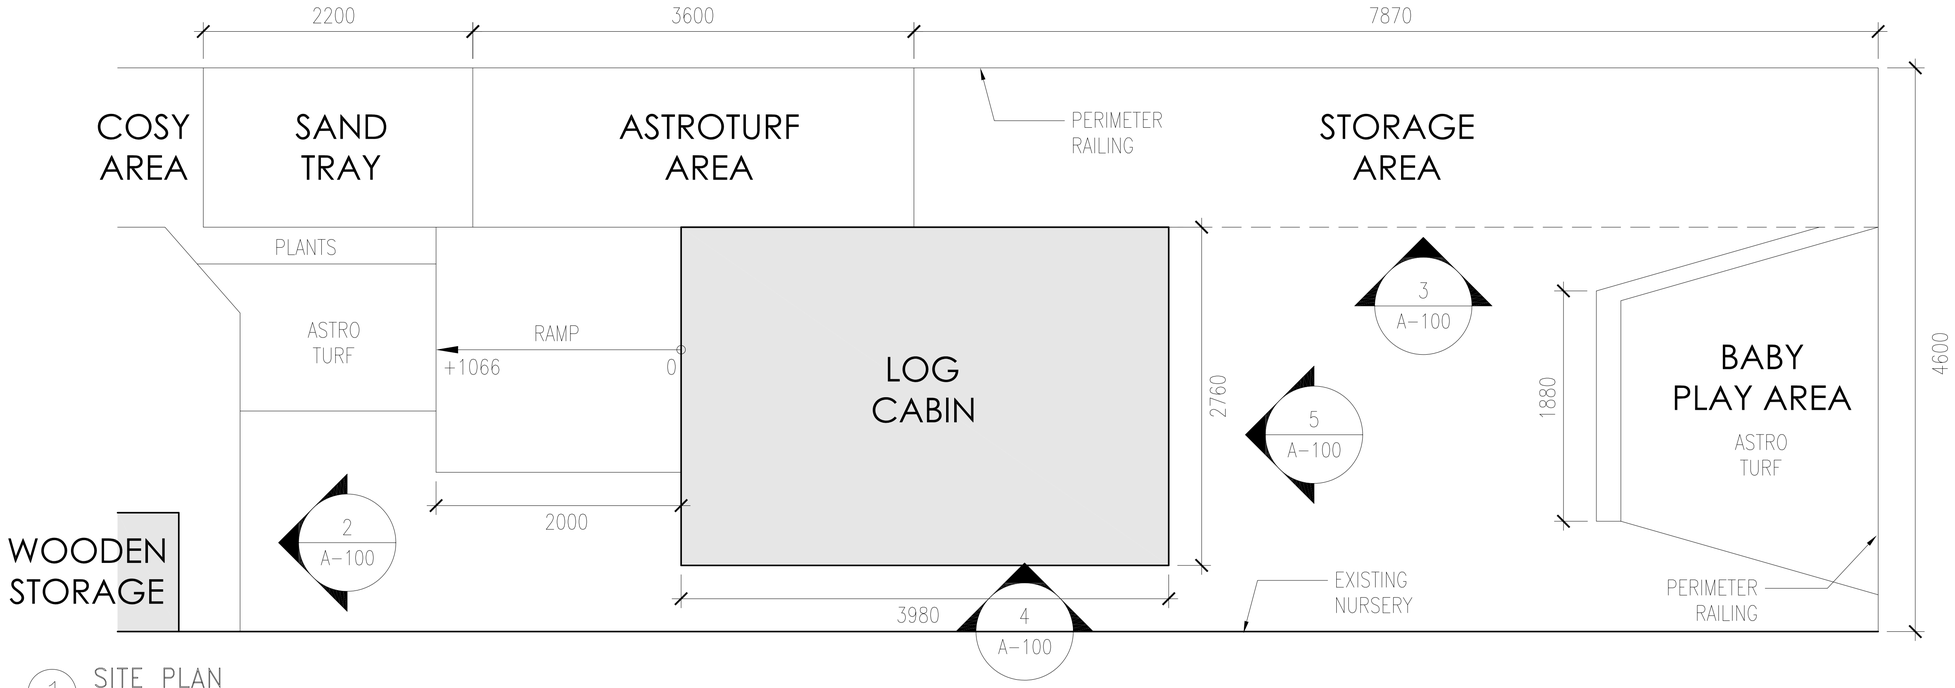

1 SITE PLAN
1:25@A1, 1:50@A3

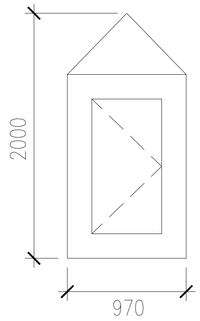

2 WOODEN STORAGE ELEVATION
1:25@A1, 1:50@A3

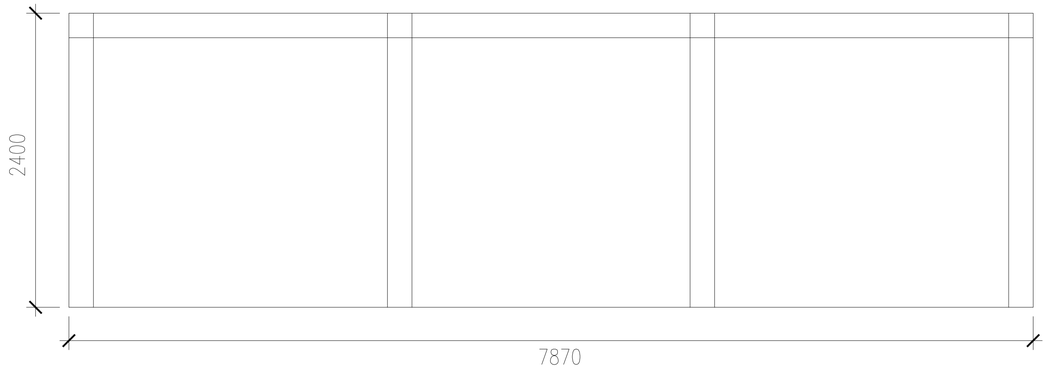

3 STORAGE AREA
1:25@A1, 1:50@A3

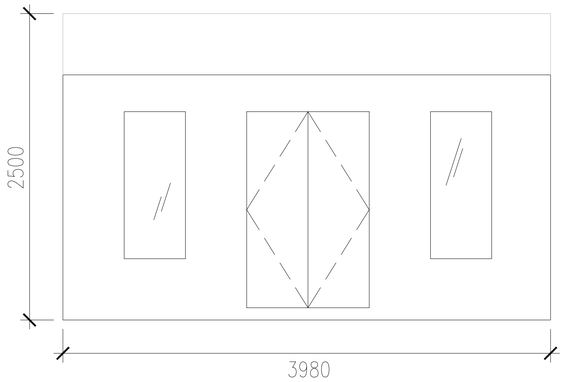

4 LOG CABIN ELEVATION
1:25@A1, 1:50@A3

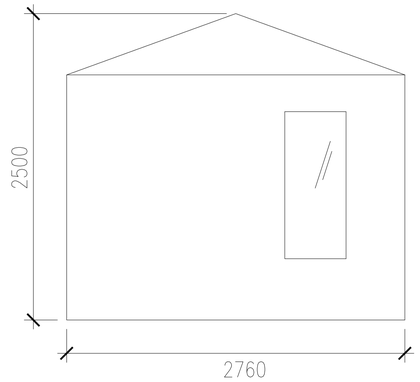

5 LOG CABIN ELEVATION
1:25@A1, 1:50@A3

TURTLES NURSERY

NURSERY GARDEN

Dudley Court
36 Endell St.
London
WC2H 9RF

Revisions

NO.	ISSUE	DATE

Sheet Information

Date	14SEP10
Job Number	700.011
Drawn	
Checked	
Approved	

Title

SITE PLAN & ELEVATIONS

Sheet

A-100

ISSUE