Desk Count	35
WC	3

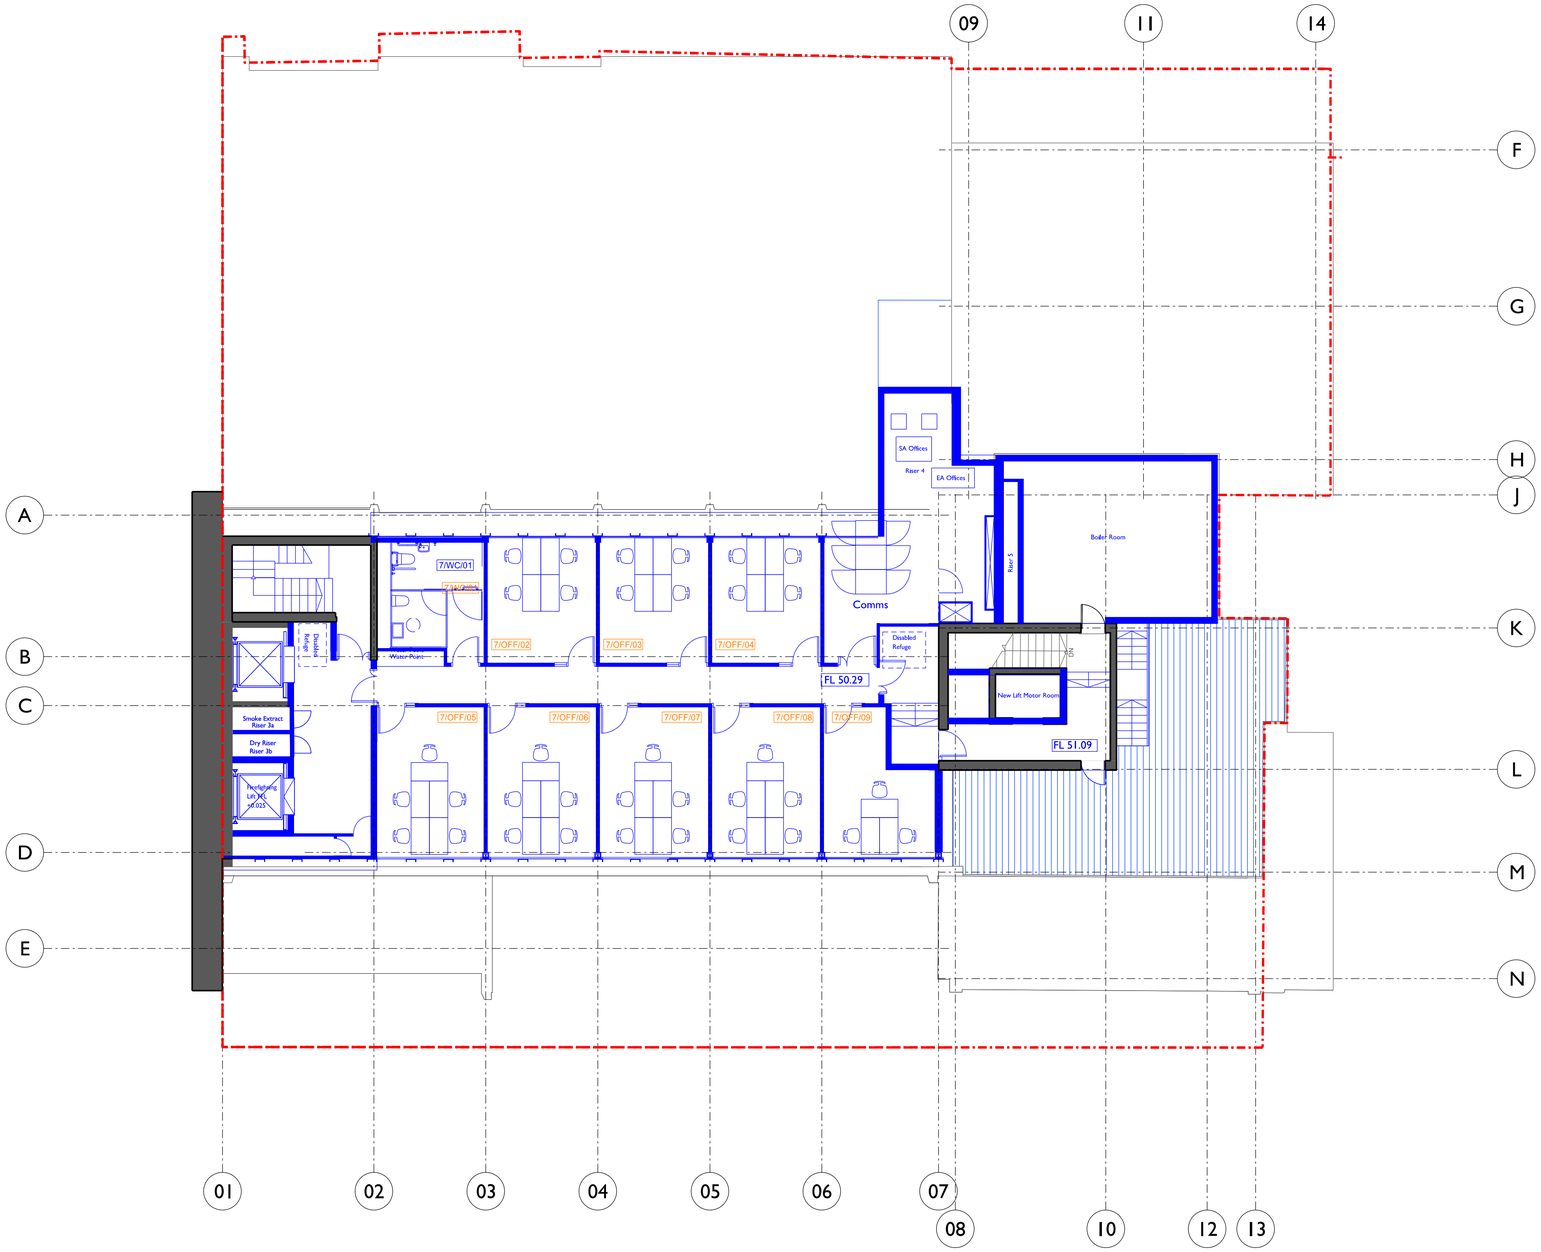

General Notes

1. Dimensions are in millimetres unless stated otherwise.
2. Levels are in metres AOD unless stated otherwise.
3. Dimensions govern. Do not scale off drawing.
4. All dimensions to be verified on site before proceeding.
5. All discrepancies to be notified in writing to Matt Architecture LLP.

© MATT architecture LLP 2014

Rev	Date	Reason For Issue	Chk
T01	22.08.14	For information	MW

MATT ARCHITECTURE
MATT architecture LLP
17-19 Leicester Square
London
WC2H 7LE

T: +44 (0) 20 3490 1243
E: contact@mattarchitecture.com

Client
Project Oak

Keyplan

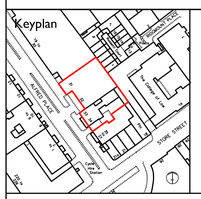

North

Project
Alfred Place
London

Drawing Title
Seventh floor plan
Proposed

Scale	Paper Size	Date
1:200	@A3	30/05/2014

Drawing No.	Rev No.
038-A-11-17	T01