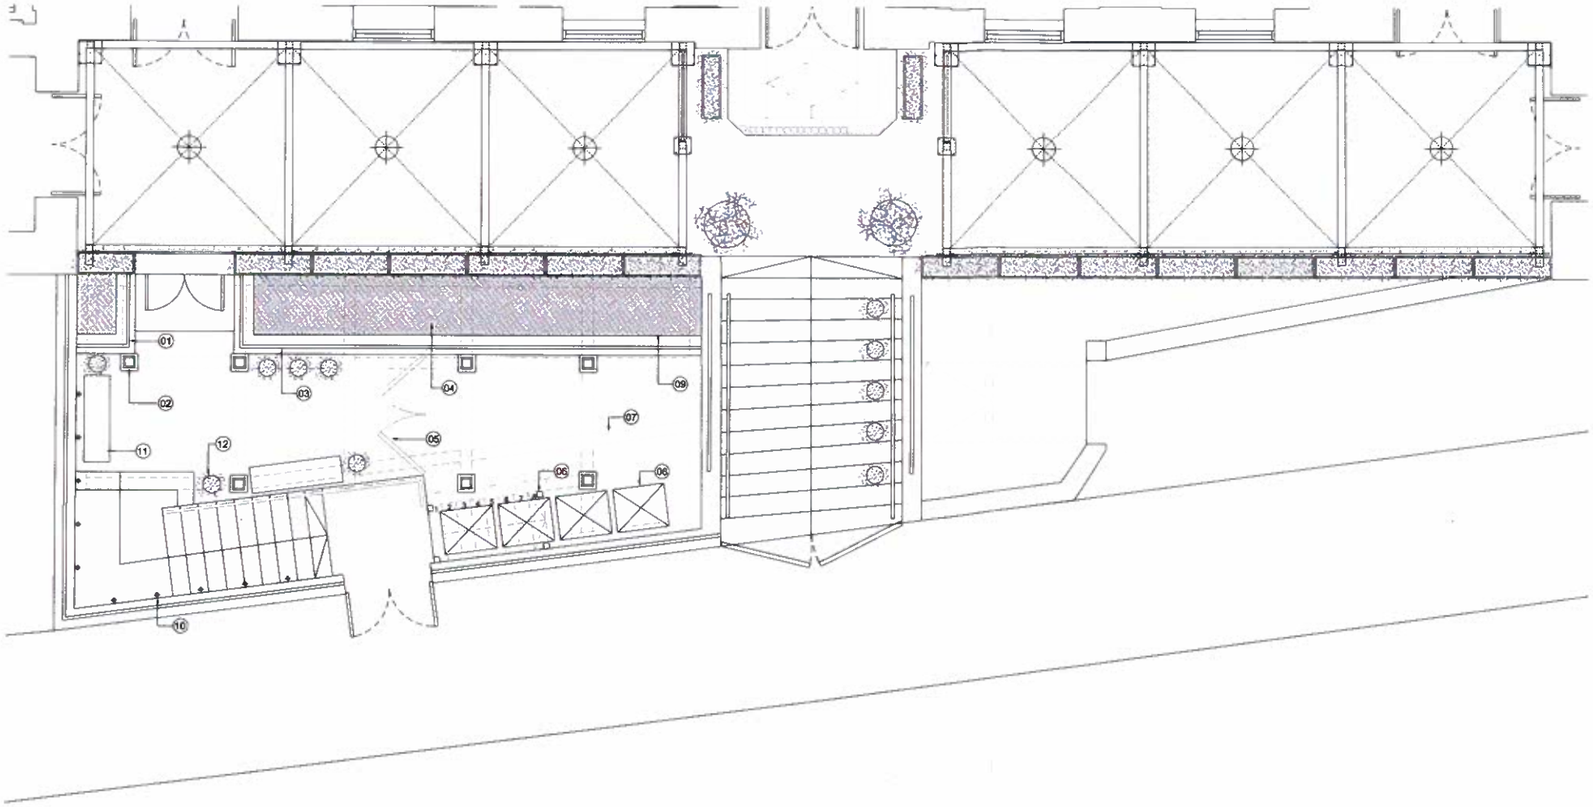

P7 PROPOSED LOWER GROUND FLOOR PLAN
SCALE 1:100

0M 1M 2M 3M 4M 5M

SCALE BAR

ANNOTATIONS

01. EXISTING IRON HAND RAIL AND BALUSTRADE AT LOWER GROUND LEVEL

02. UNIVERSAL STEEL SUPPORT COLUMNS WELDED TO 300mm x 300mm x 12mm BASE PLATE. BASE PLATE FIXED TO FLOOR BY M14 STUDS AND CHEMICAL ANCHOR.

03. EXISTING IRON HAND RAIL AND BALUSTRADE AT LOWER GROUND LEVEL

04. EXISTING LIGHTWELL/VOID TO BASEMENT LEVEL

05. DOORS TO BACK OF HOUSE AREA TO BE MOVED IN LINE WITH LOW LEVEL WINDOW

06. SUPPORT COLUMN TO NEW PROPOSED STEPS

07. PROPOSED NEW UNIVERSAL BEAMS ABOVE TO SUPPORT DECKING

08. EXISTING MECHANICAL UNITS

09. PROPOSED GRILLE TO COVER VOID TO BASEMENT

10. PROPOSED LOW LEVEL STEP LIGHTS

11. PROPOSED NEW MOVEABLE BENCH

12. PROPOSED NEW POT PLANTS

AWI PROJECT REF : 0048 BLOOMSBURY HOTEL
ADDRESS : 16-22 GREAT RUSSELL STREET
POST CODE : WC1B 3NN

TITLE
PLANNING PACKAGE
PROPOSED LOWER GROUND PLAN 3 OF 3

DATE 02/09/14
SCALE SEE DRAWING
DRWG REF LD-02
REV.
PAPER SIZE A3

REVISION NOTES

REV	DATE	COMMENT

ISSUED FOR PLANNING CONSENT

IMPORTANT NOTES

1. THE DRAWING SHOW DESIGN INTENT ONLY. ALL DIMENSIONS TO BE CHECKED ON SITE PRIOR TO CONSTRUCTION OR PRODUCTION. CONSTRUCTION DETAILS TO BE CONFIRMED BY CONTRACTOR / MANUFACTURER BY SUBMITTING SHOP DRAWINGS FOR DESIGNER'S APPROVAL.

2. DESIGN / DRAWING IS NOT TO BE SCALED FOR PRODUCTION AND CONSTRUCTION PURPOSES.

3. ALL DISCREPANCIES AND OMISSIONS ON SITE MUST BE REPORTED TO DESIGNER FOR THEIR COMMENTS OR APPROVAL PRIOR TO COMMENCING WORK.

4. ALL ELECTRICAL, LIGHTING, HVAC AND PLUMBING ISSUES TO BE REFERRED TO ENGINEER'S DRAWINGS PRIOR TO COMMENCEMENT OF WORKS.

5. THE DESIGNS ARE SUBJECT TO APPROVAL BY STATUTORY AUTHORITIES AND ANY NECESSARY ALTERATIONS SHOULD BE MADE IF REQUIRED TO COMPLY WITH STATUTORY REQUIREMENTS.

6. ALL DESIGN CONCEPTS AND DRAWINGS ARE THE PROPERTY OF ALEXANDER WATERWORTH INTERIORS AND ARE COVERED BY COPYRIGHT. NO REPRODUCTIONS, ADAPTATIONS AND/OR COPIES MAY BE MADE WITHOUT WRITTEN PERMISSION BY ALEXANDER WATERWORTH INTERIORS.

ALEXANDER WATERWORTH INTERIORS
ARCHITECTURAL INTERIOR DESIGN PRACTICE