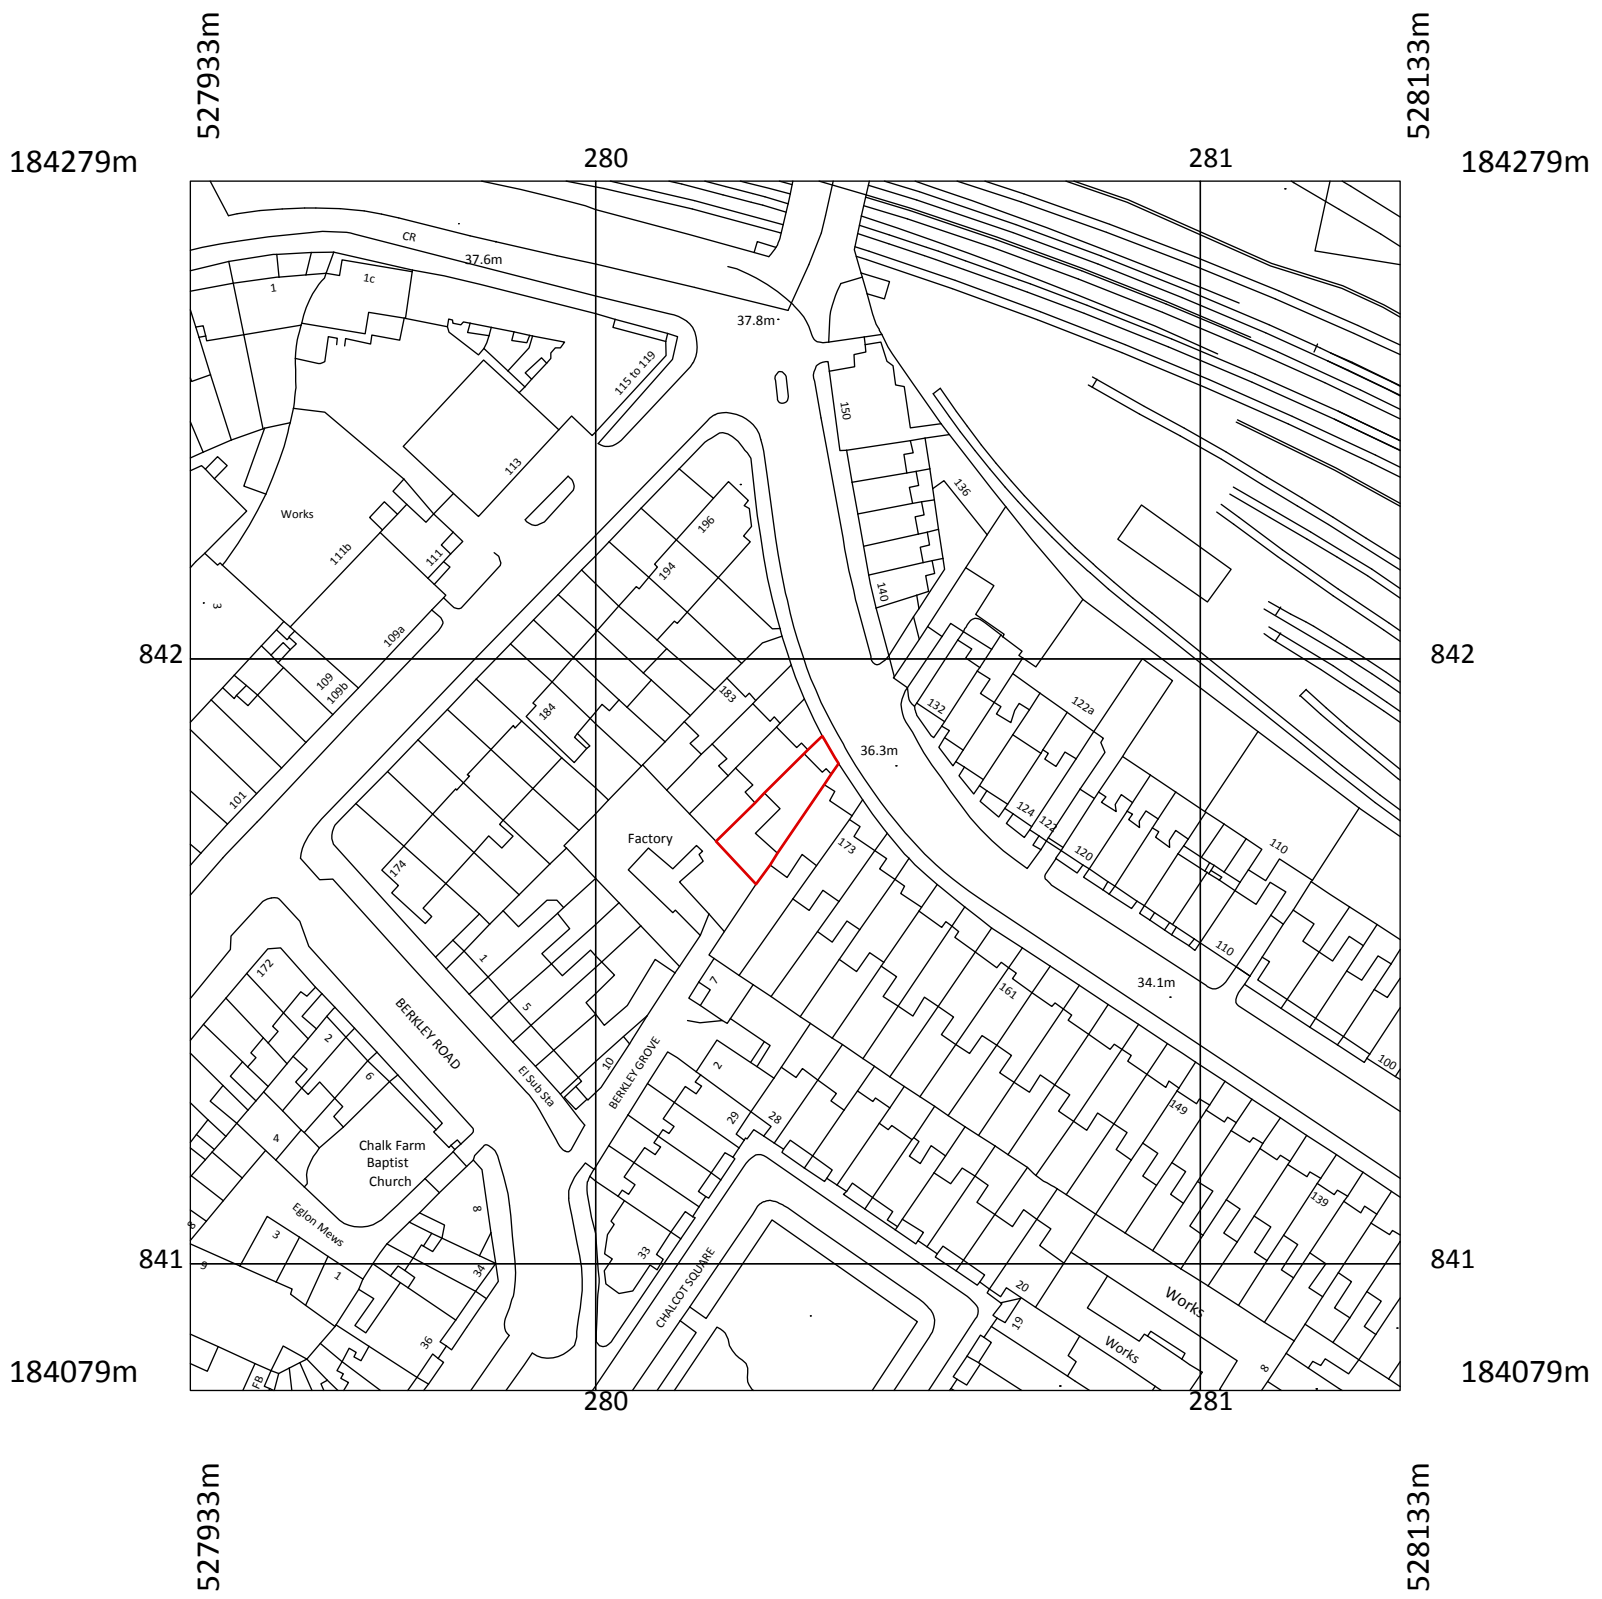

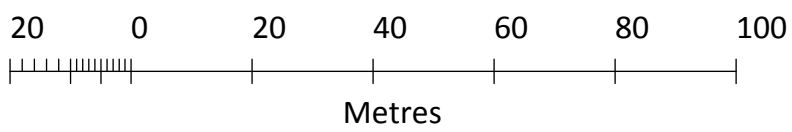

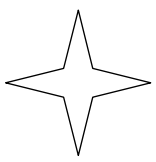

© Crown Copyright 2014

Reproduction in whole or in part is prohibited

without the permission of Ordnance Survey.

Scale: 1:1250