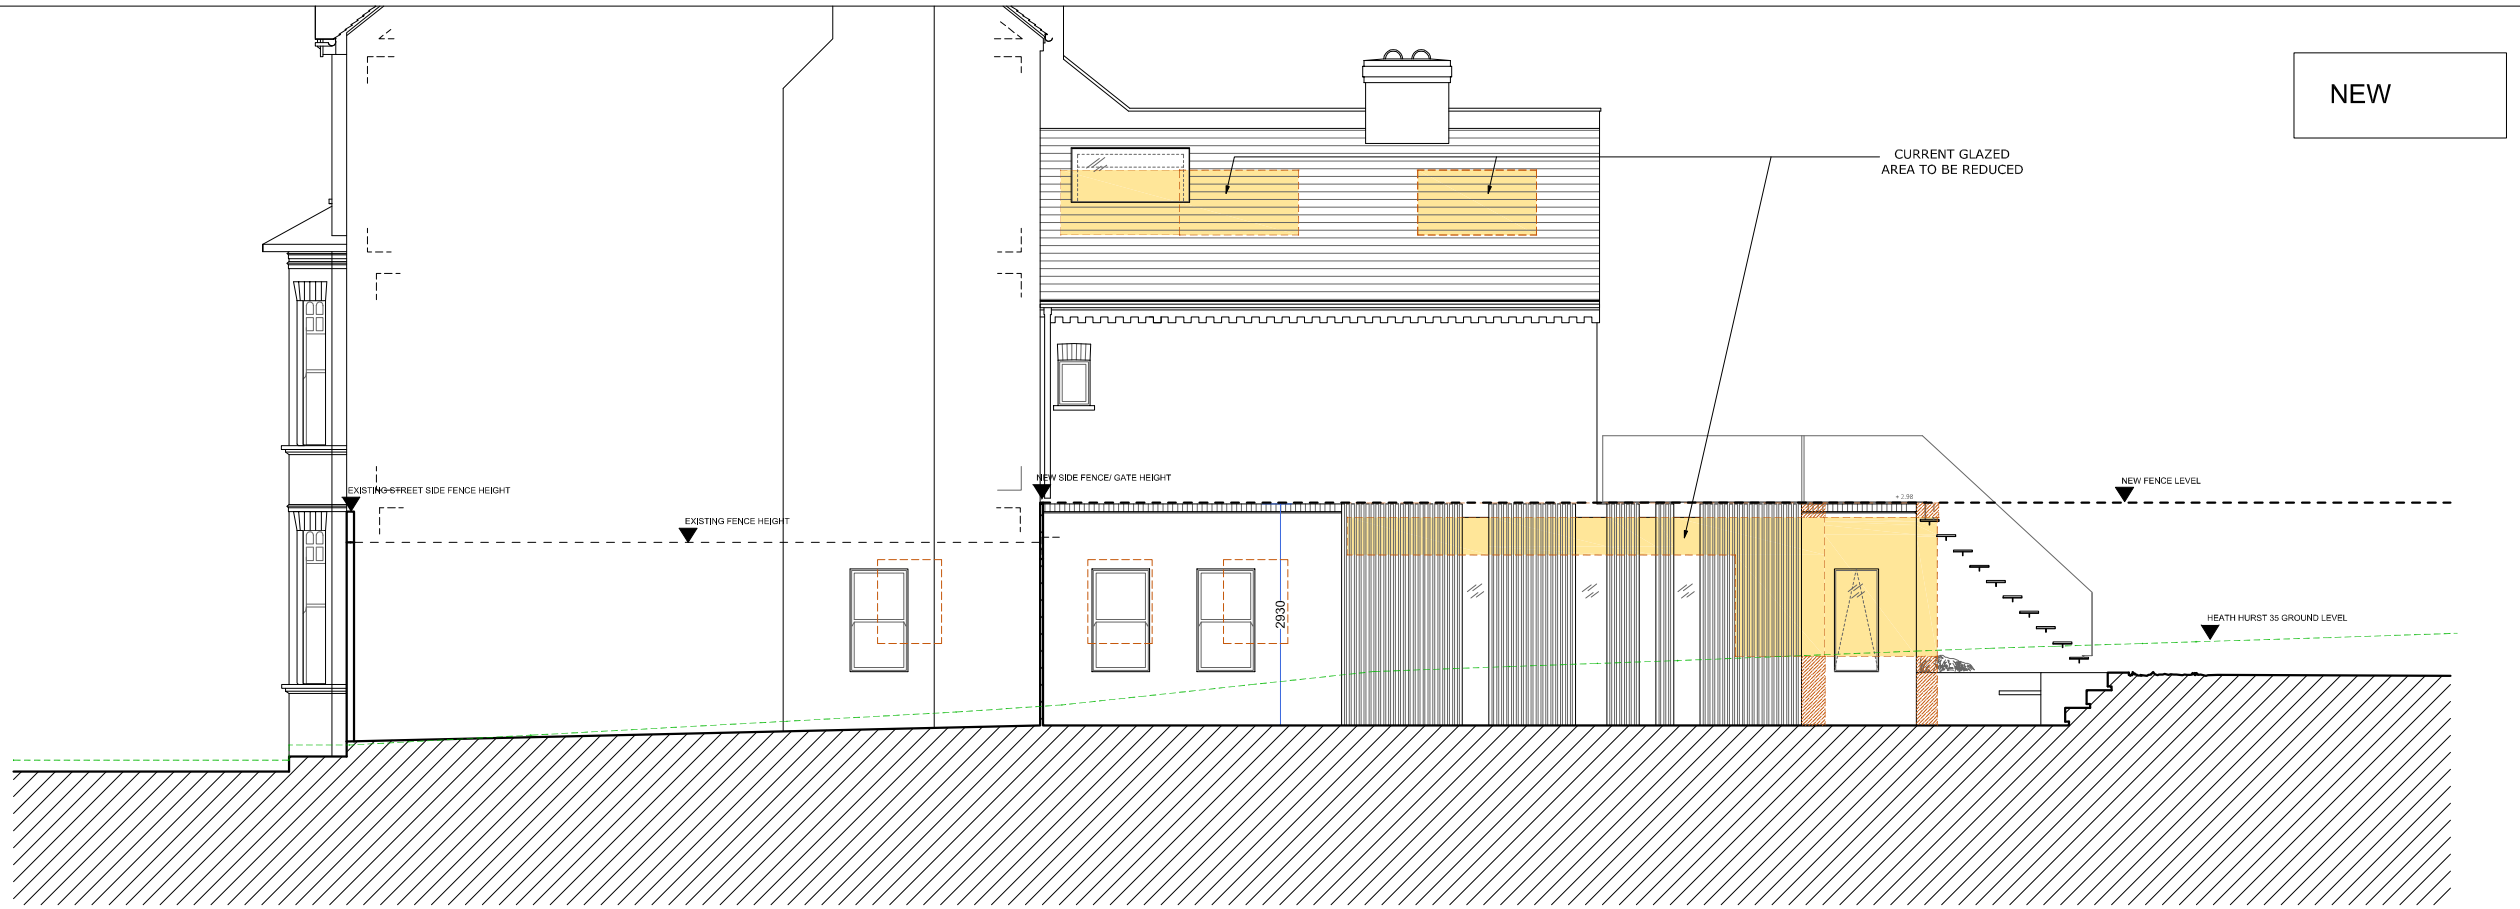

NEW PROPOSED SIDE ELEVATION

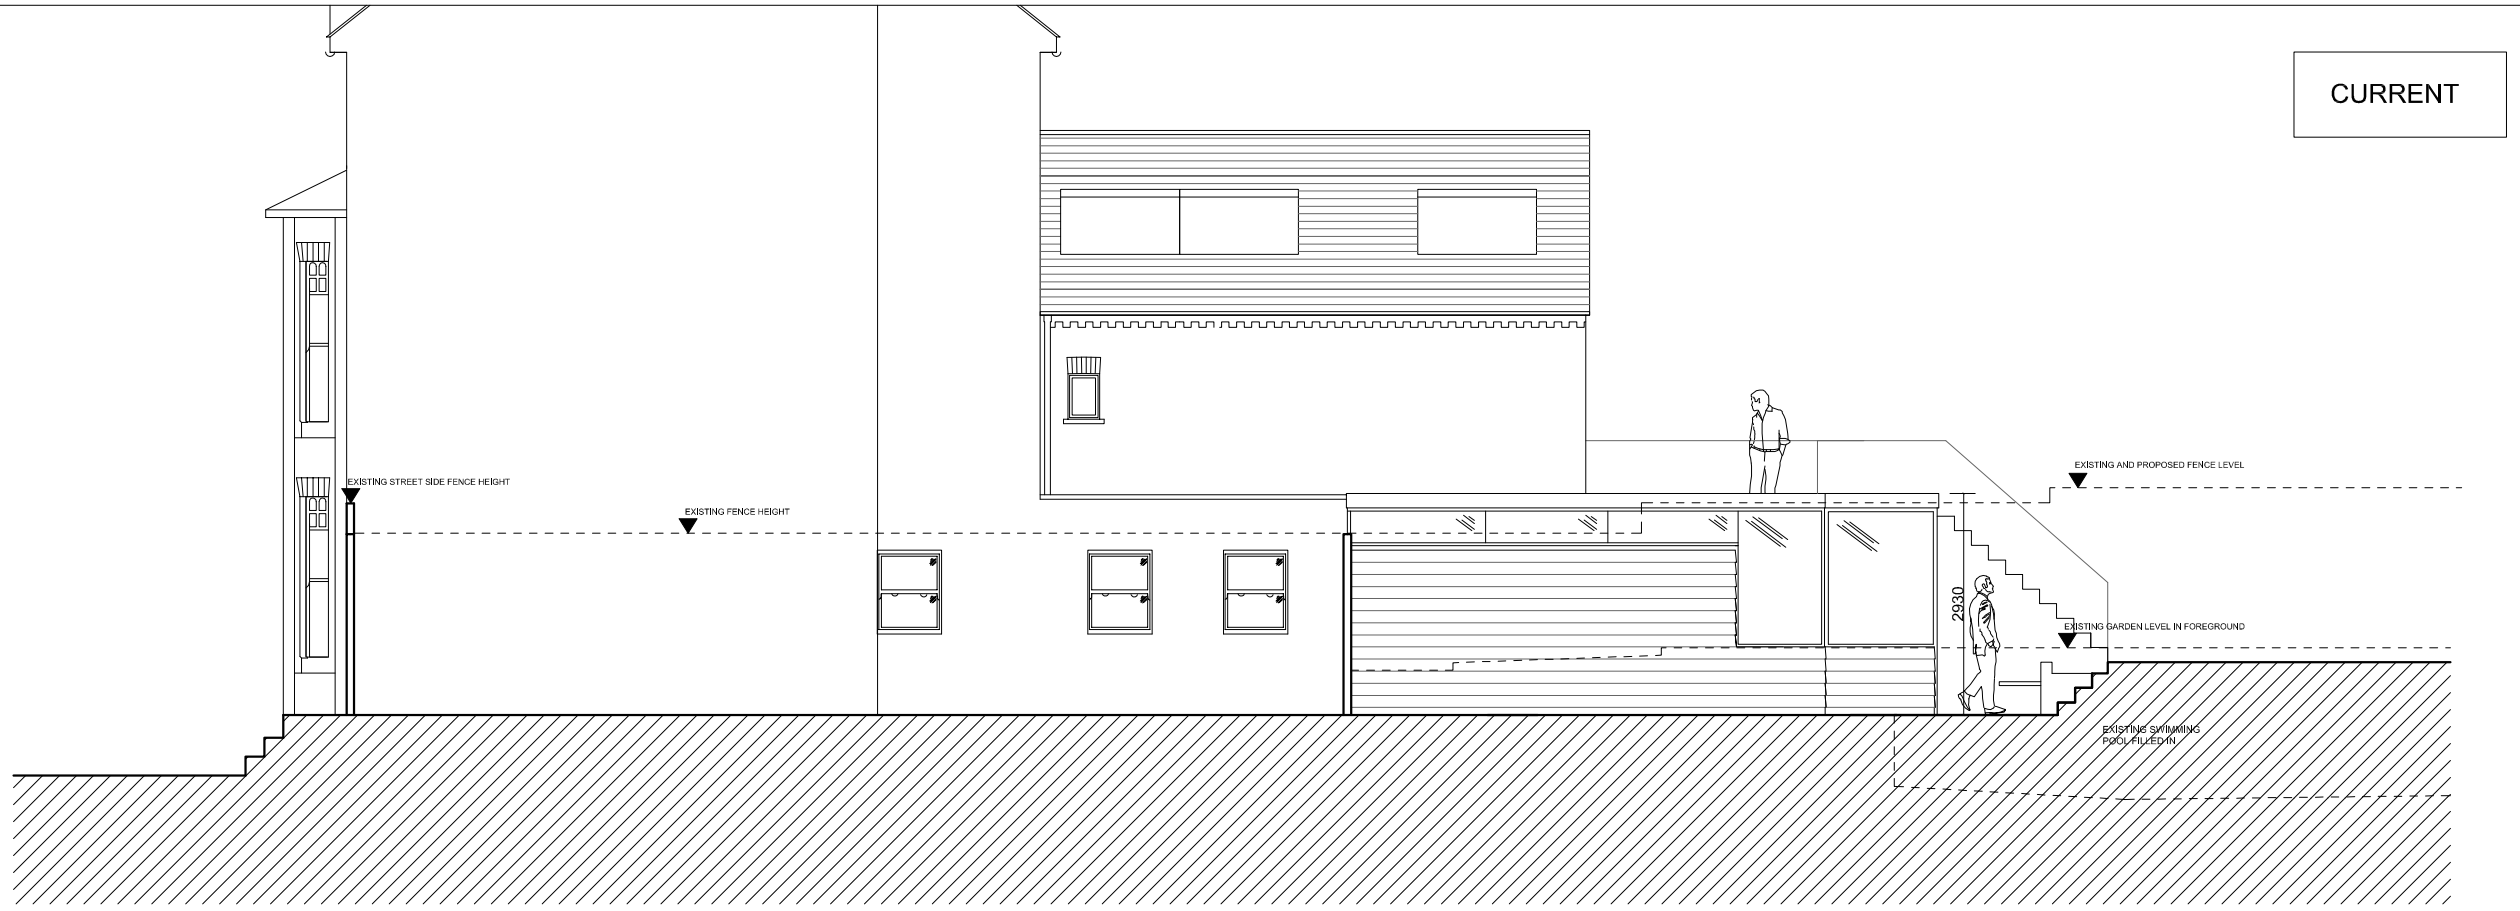

CURRENT PROPOSED SIDE ELEVATION

NOTES

These plans and specifications prepared by Studio 1 Architects as instruments of professional service shall remain the property of Studio 1 Architects.

These plans may not be copied or re-used without the express written consent of Studio 1 Architects. The use of these plans for construction is permitted only when specifically released for construction reference by a dated authorised signature.

These plans are project and site specific and shall only be used for their intended purpose unless otherwise permitted by written consent of Studio 1 Architects.

All dimensions shown are indicative and must be double checked on site by the contractor. Any inconsistencies found must be reported to Studio 1 Architects.

DO NOT SCALE FROM THE DRAWING

Drawn:	Rev:	Date:	Notes:
CA	NA	13/11/13	NA
CA	A	20/11/13	NA
DR	B	08/12/13	NA
DR	B	20/01/14	NA
CA	C	26/02/14	NA
DR	D	27/03/14	NA
DR	E	08/06/14	NA

studio 1 architects
Studio 1
9 Thorpe Close
Notting Hill
London
W10 5XL
t: 0207 3998664
w: www.studio1architects.co.uk

project 33 Heath Hurst Road
Hampstead
NW3 2RU

drawing Current vs New Proposed Side Elevation

date: 16/10/2014

scale: 1:100 @ A3

job no. Pr 52 (10-13)

drawing no. PL1 - 003

revision