REV A 17.04.09
DUSTBIN ENCLOSURE
LAYOUT ALTERED.
HEIGHT REDUCED

REV B 06.05.09
ROOF OF DUSTBIN
ENCLOSURE CHANGED
FORM METAL TO
TIMBERHEIGHT REDUCED

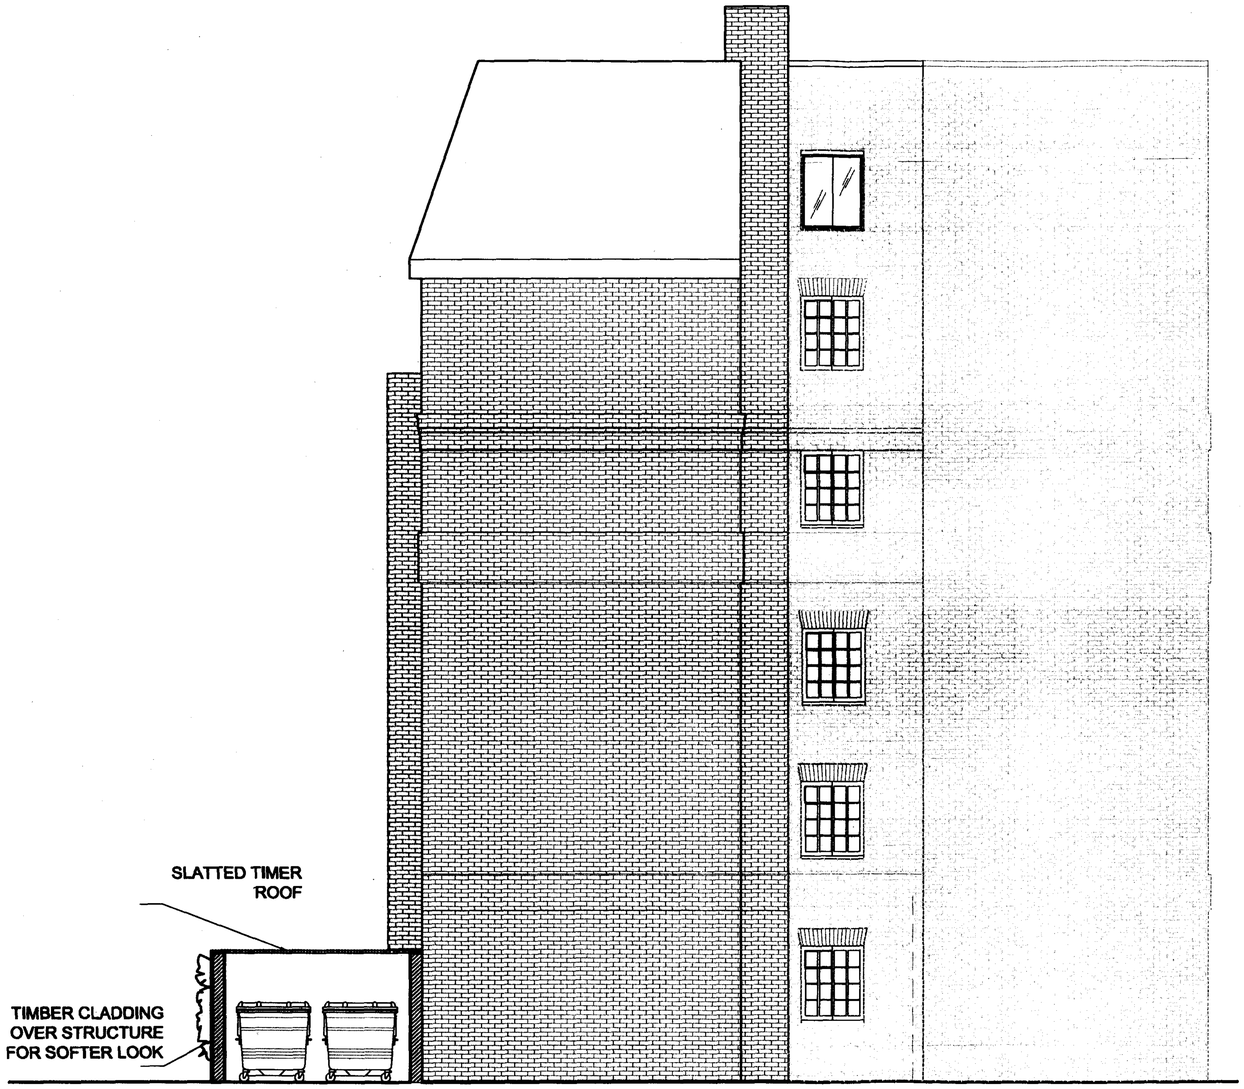

PROPOSED SECTION OF
DUSTBIN ENCLOSURE, AA

5 NUTLEY TERRACE
LONDON NW3

PROPOSED EAST
SIDE ELEVATION WITH SECTION AA
THROUGH BIN ENCLOSURE

DWG No.: 5NT/207B

SCALE: 1 : 100

DATE: OCTOBER 2008

belsize architects

© COPYRIGHT
NOT TO BE REPRODUCED OR USED
WITHOUT PERMISSION

48 PARKHILL ROAD LONDON NW3 2YP
TEL 020 7482 4420 FAX 020 7482 4186
EMAIL: MAIL@BELSIZEARCHITECTS.COM

REV A: 08.10.27
RECYCLING ECLOSURE SLIGHTLY MODIFIED

REV B: 09.04.17
RECYCLING ECLOSURE POSITION CHANGED AND HEIGHT REDUCED.

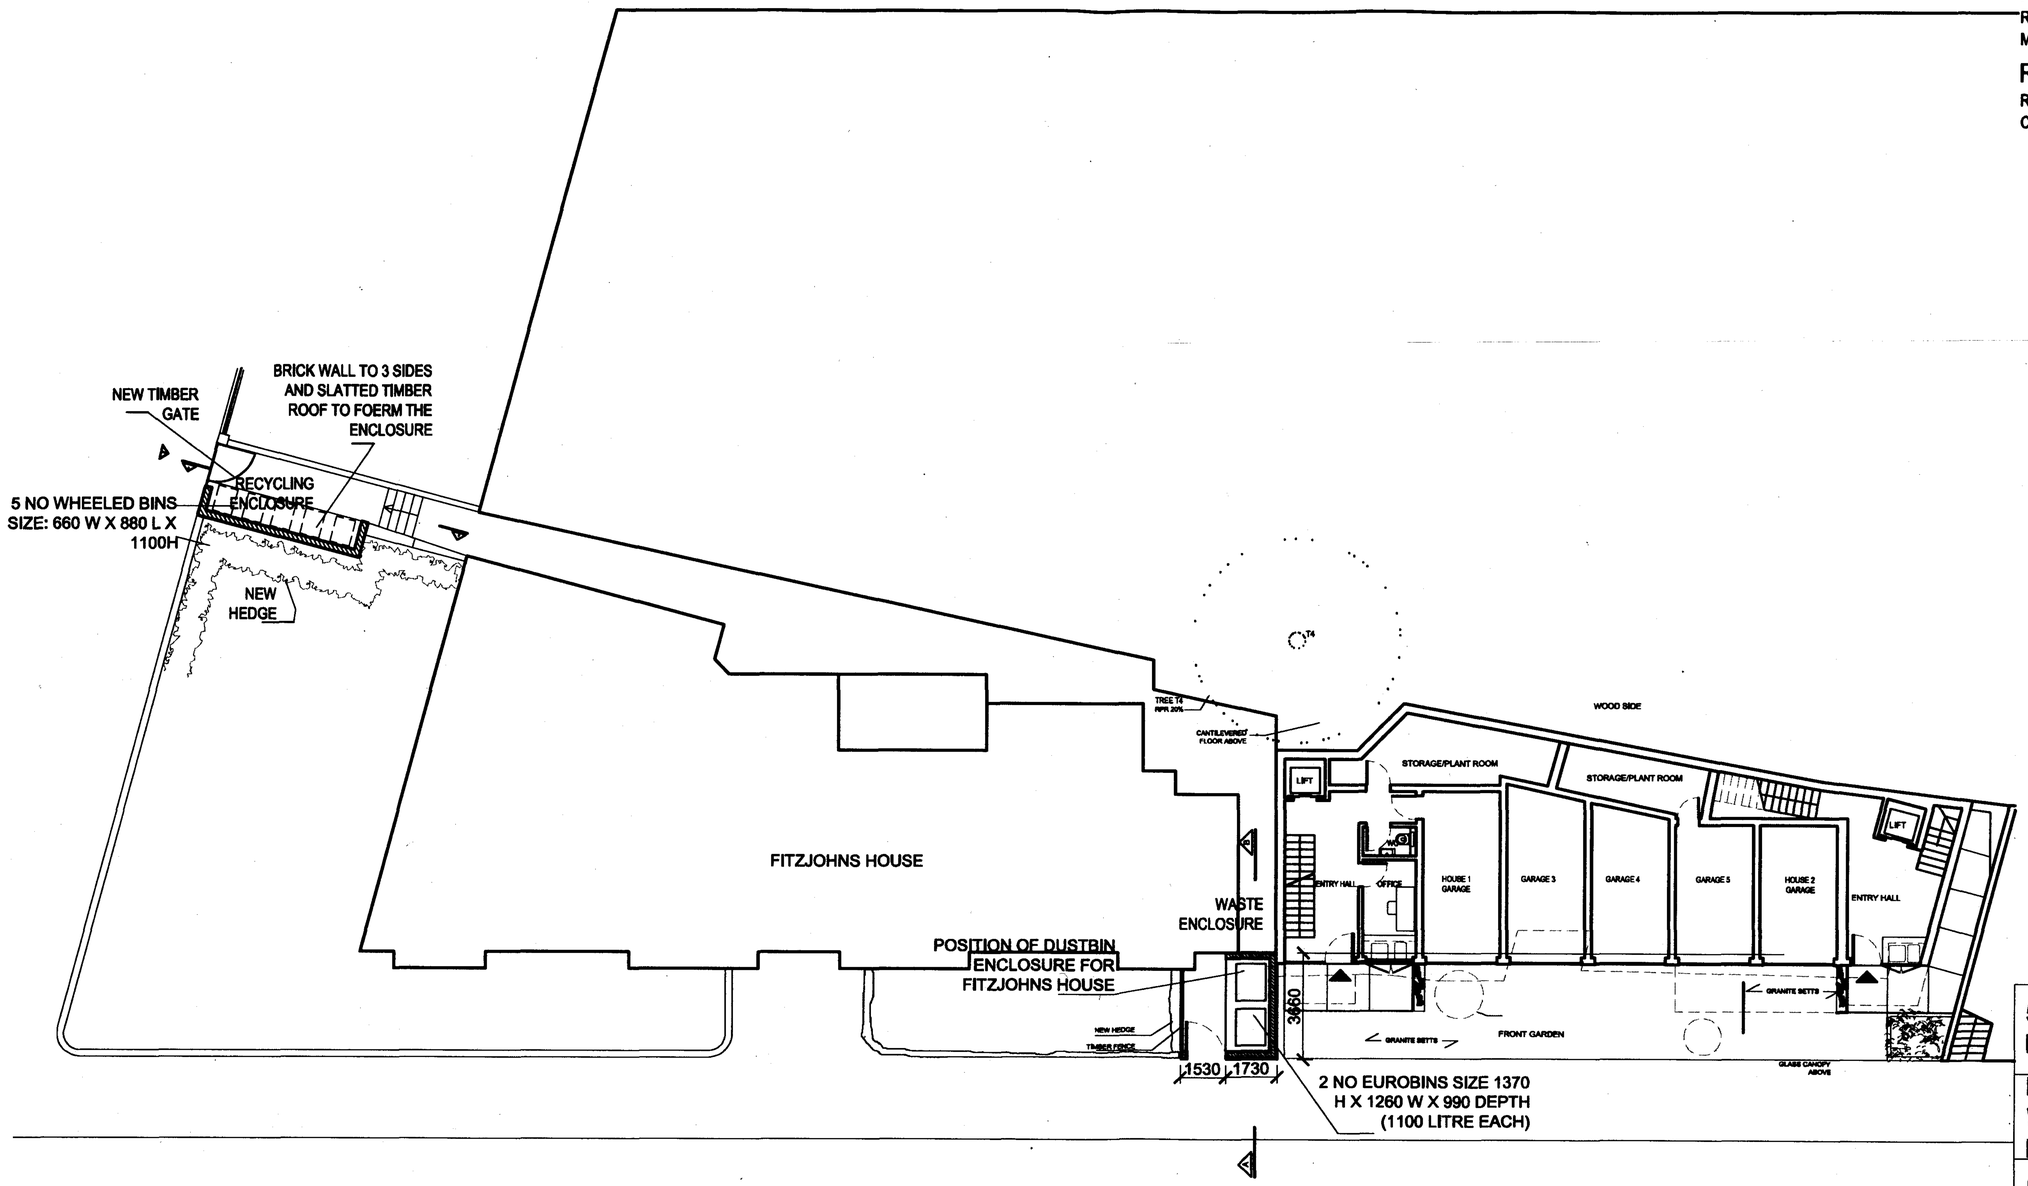

5 NUTLEY TERRACE
LONDON NW3

PROPOSED SITE PLAN WITH WASTE & RECYLING ENCLOSURES

DWG No.: 5NT/002B

SCALE: A3 @1 : 200

DATE: OCTOBER 2008

belsize architects

© COPYRIGHT
NOT TO BE REPRODUCED OR USED WITHOUT PERMISSION

48 PARKHILL ROAD LONDON NW3 2YP
TEL 020 7482 4420 FAX 020 7482 4186
EMAIL: MAIL@BELSIZEARCHITECTS.COM

REV A 17.04.09
DUSTBIN ENCLOSURE
LAYOUT ALTERED.
HEIGHT REDUCED

REV B 08.05.09
DUSTBIN ENCLOSURE
WALL TREATEMENT
ALTERED TO BRICK
FINISH TO MATCH
EXISTING

PROPOSED DUSTBIN
ENCLOSURE

5 NUTLEY TERRACE
LONDON NW3

PROPOSED FRONT
ELEVATION WITH
DUSTBIN ENCLOSURE

DWG No.: 5NT/206B

SCALE: 1 : 100

DATE: OCTOBER 2008

belsize
architects

© COPYRIGHT
NOT TO BE REPRODUCED OR USED
WITHOUT PERMISSION

48 PARKHILL ROAD LONDON NW3 2YP
TEL 020 7482 4420 FAX 020 7482 4186
EMAIL: MAIL@BELSIZEARCHITECTS.COM

REV A: 28.10.08
THE HEIGHT OF THE ENCLOSURE INCREASED.
THE GATE TO THE ENCLOSRE MADE HIGHER

REV B: 17.04.09
THE GATE CHANGED FROM STEEL TO TIMBER

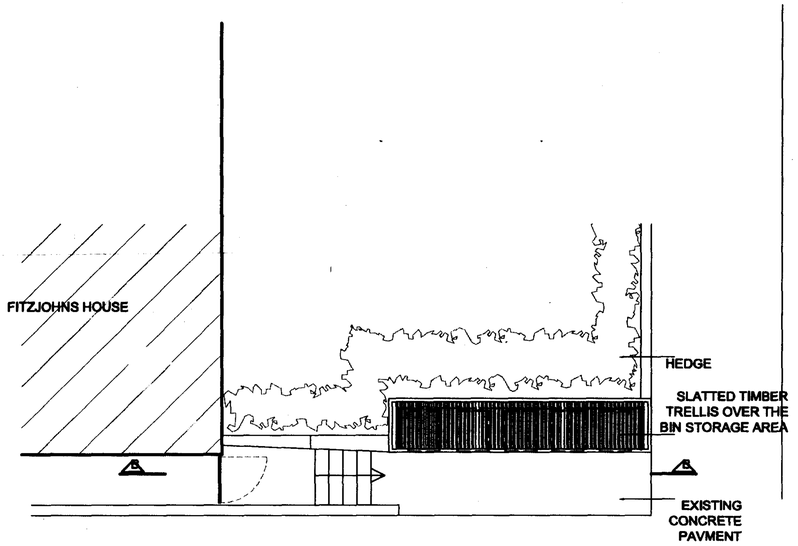

RECYCLING BIN ENCLOSURE ROOF PLAN

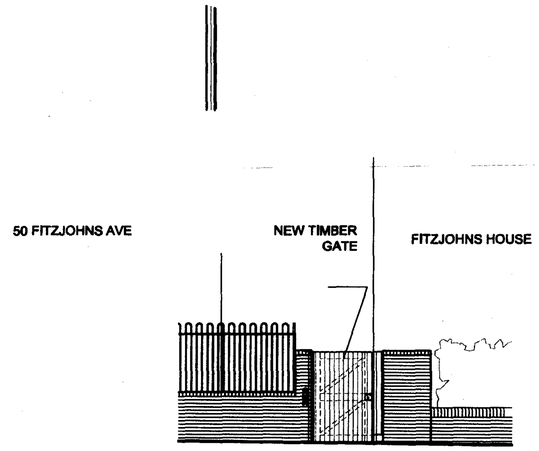

FITZJOHNS AVE ELEVATION WITH NEW GATE TO RECYCLING BIN ENCLOSURE

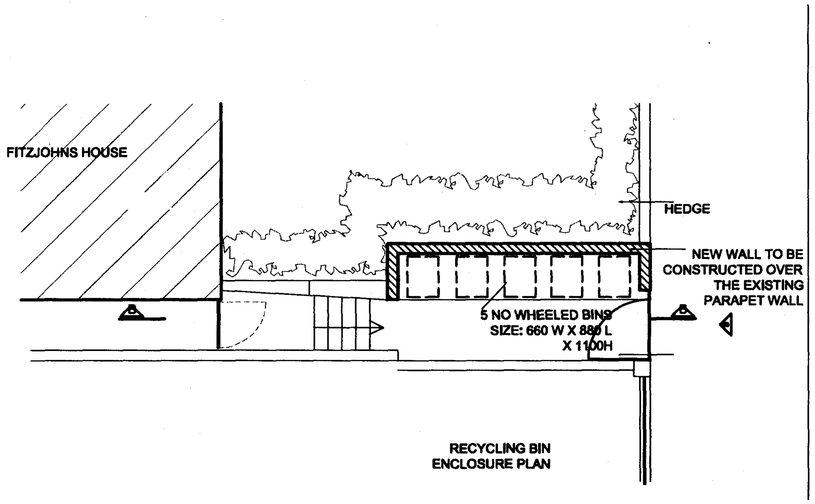

RECYCLING BIN ENCLOSURE PLAN

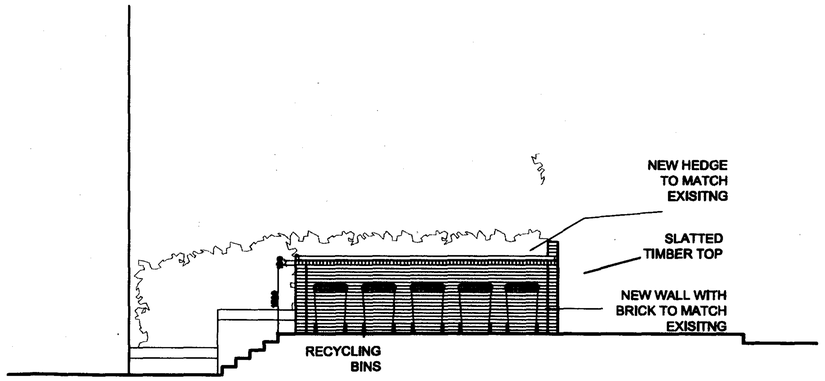

SECTION BB

5 NUTLEY TERRACE
LONDON NW3

PROPOSED RECYCLING BIN ENCLOSURE AT FITZJOHNS AVE

DWG No.: 5NT/208B

SCALE: 1 : 100@ A3

DATE: OCTOBER 2008

belsize architects

© COPYRIGHT
NOT TO BE REPRODUCED OR USED WITHOUT PERMISSION

48 PARKHILL ROAD LONDON NW3 2YP
TEL 020 7482 4420 FAX 020 7482 4186
EMAIL: MAIL@BELSIZEARCHITECTS.COM