FURNITURE DIMENSIONS

TABLE
600x600mm

TABLE
Ø 500mm

CHAIR
500X500mm

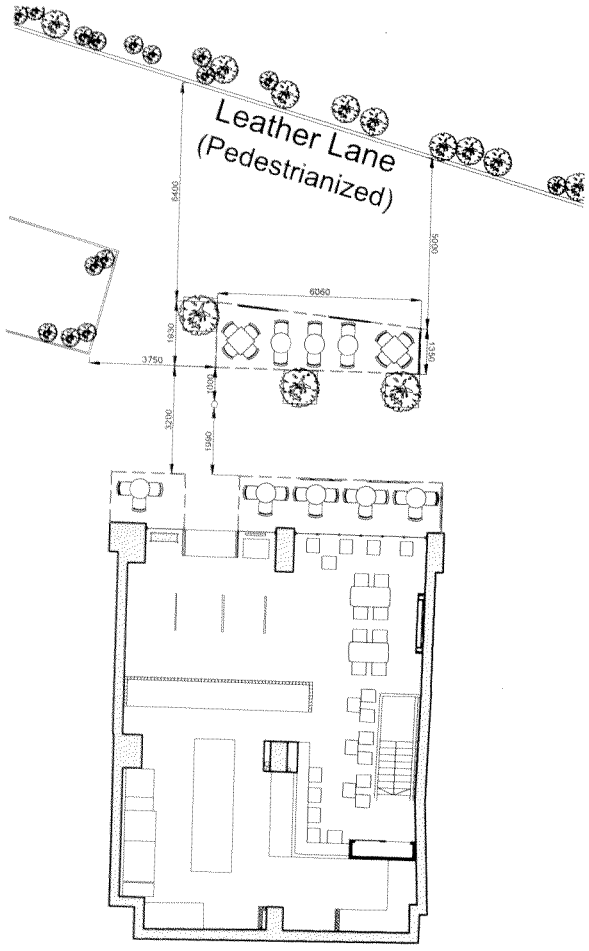

PROPOSED EXTERNAL PLAN
SCALE: 1:100

29 PERSONS SEATED EXTERNALLY

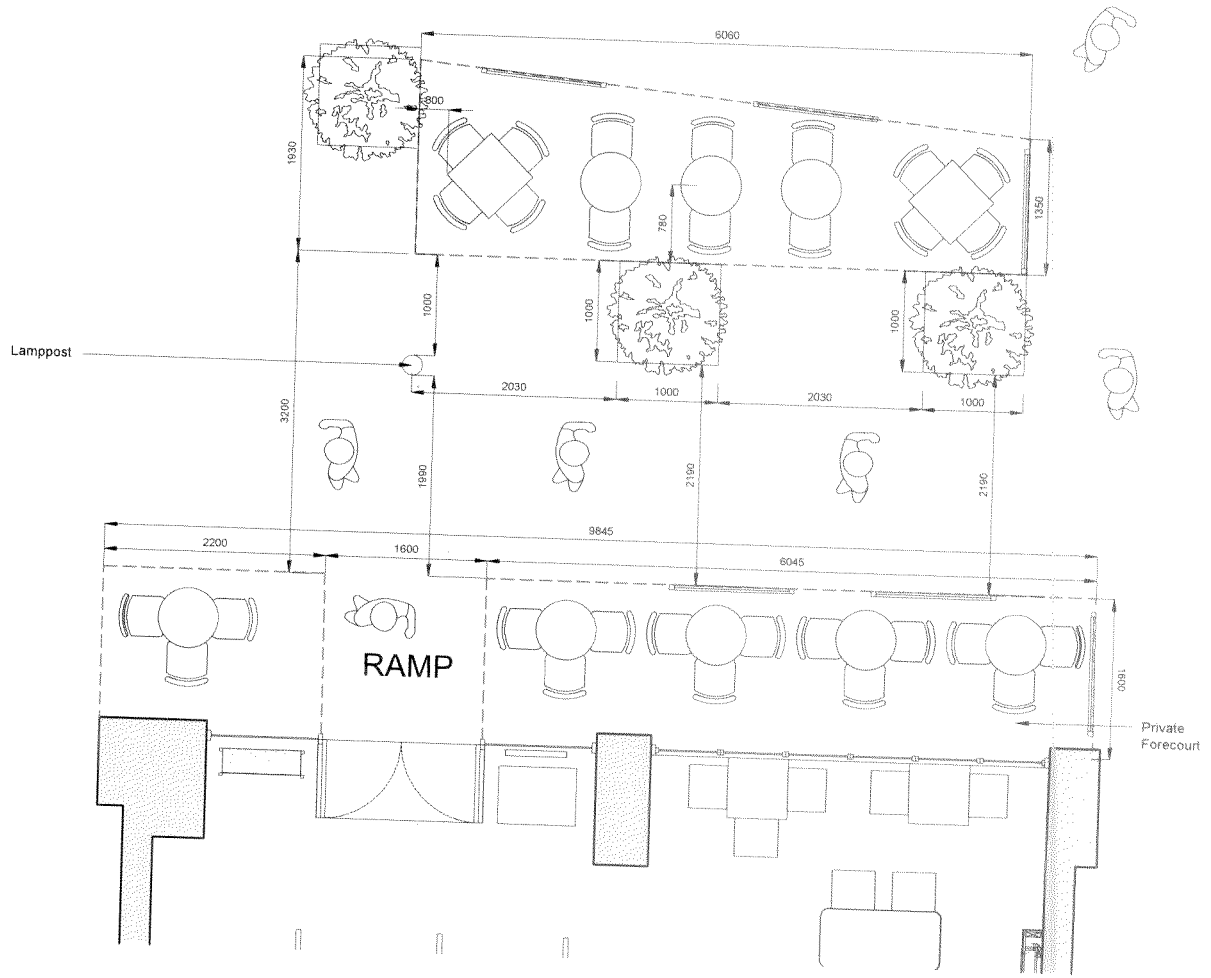

PROPOSED EXTERNAL PLAN
SCALE: 1:50

MAILEN DESIGN
Architecture Interiors Urban Design
www.mailendesign.com info@mailendesign.com

Do not scale from drawing.

The author of this drawing takes no responsibility for any dimensions obtained by measuring or scaling from this drawing and no reliance may be placed on such dimensions. If no dimension is given it is the responsibility of the recipient to ascertain the dimension specifically from the author or by site measurement.

The fitting of all structural and service elements must always be checked against the relevant engineer's drawings. No reliance should be placed upon sizing information shown on this drawing.

All areas are approximate and measured off preliminary drawings. They relate to the likely area of the building at the current state of the design and using the stated option either in accordance to their standards or the RICS Code of Measuring Practice, 5th Edition, RICS/ISVA. Any decisions to be made on the basis of these publications, whether as to project viability, marketing, lease agreements or the like should include due allowances for the imprecision and the limited attempt in the design development and building process.

Report all drawing errors, omissions and discrepancies to the architect.

Scale 1:100
0 10m

Scale 1:50
0 5m

REV	DATE	NOTES
1	01.05.14	First Issue
2	16.05.14	Revised Issue
3	17.10.14	Revised Issue
4	21.10.14	Dimensions Added

BY	
GH	Project title: Chilango Leather Lane Seating
GH	
GH	
NH	Drawing title: External Seating Plan
	Drawing no: 14004_ASK_002

Scale @ A1: 1:50
Drawn: GHA
Checked: BMA