20 KINGDON ROAD
LONDON, NW6 1PH

EXISTING SECTIONS

1 SECTION A

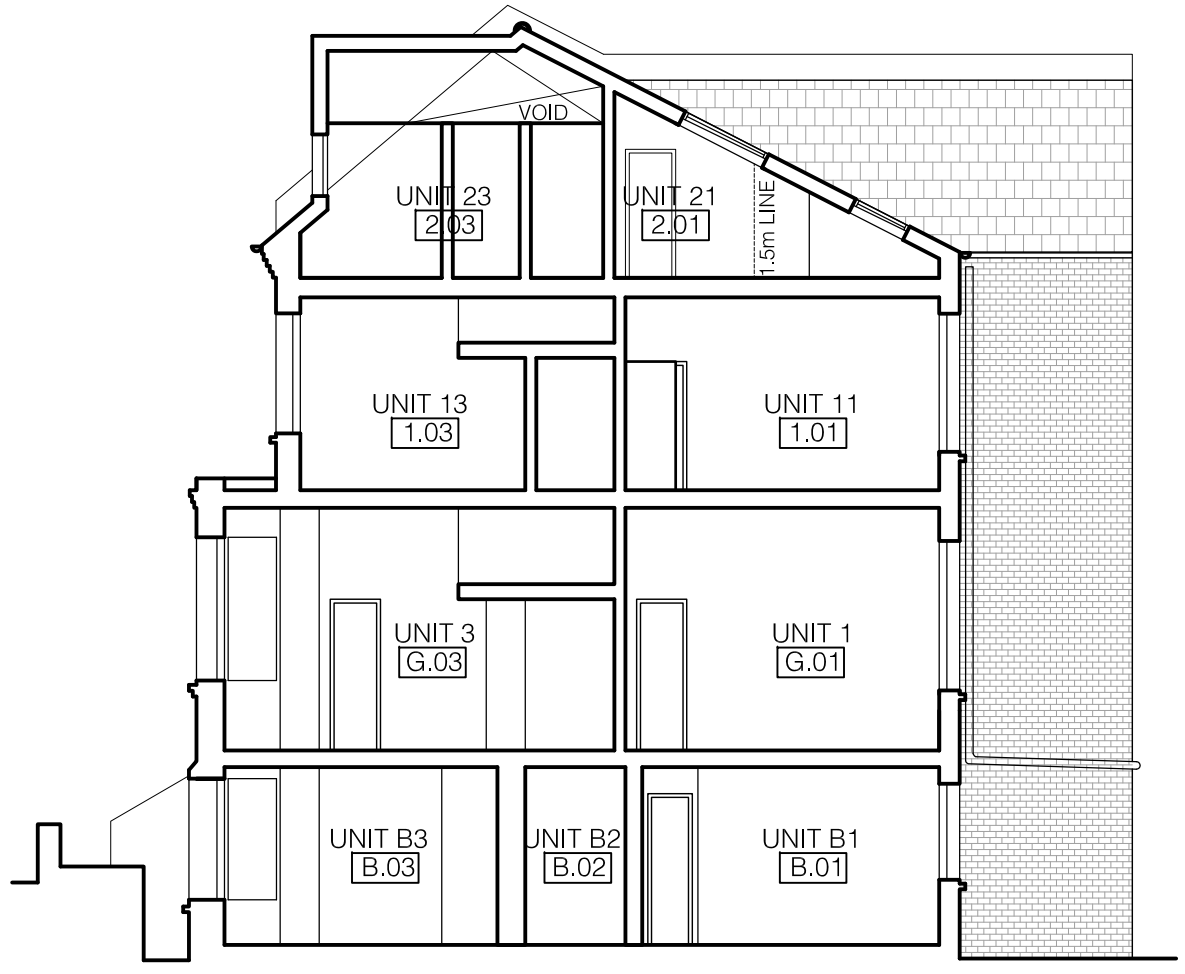

1 SECTION B

NICK BAKER ARCHITECTS
2nd Floor Lindsey House
40-42 Charterhouse Street
London
EC1M 6JN

Scale 1:100@A3
Date 19.08.14
Job No. 1421

Drawing No.
P-007

© Nick Baker Architects