© 2012 RPS Group

Notes

1. This drawing has been prepared in accordance with the scope of RPS's appointment with its client and is subject to the terms and conditions of that appointment. RPS accepts no liability for any use of this document other than by its client and only for the purposes for which it was prepared and provided.
2. If received electronically it is the recipients responsibility to print to correct scale. Only written dimensions should be used.

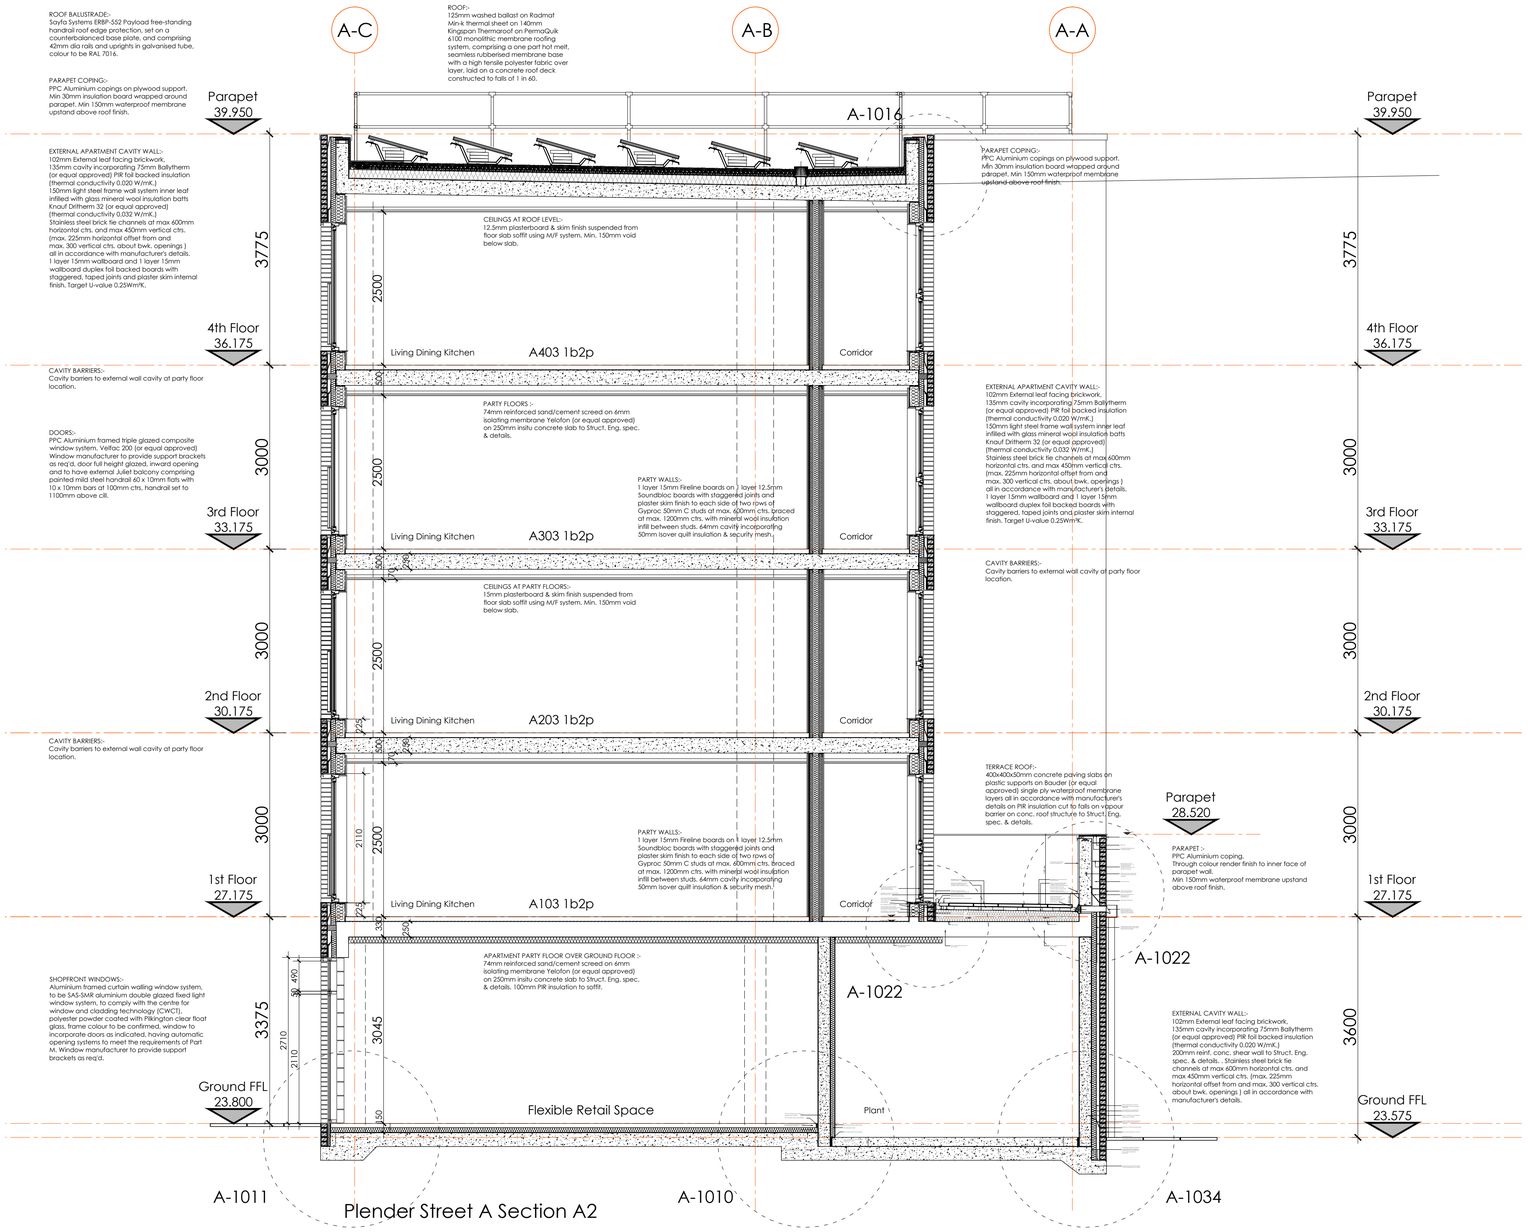

Rev	Description	Date	Initial	Checked
B	Roof construction amended to client instruction, green roof omitted, photovoltaic panels incorporated to sub contractor detail.	10.11.2014	KDR	
A	Details references added, notes amended, status changed to Construction	09.07.2014	KDR	

For guidance only. Do not scale off this drawing

1:20 - 0 200mm 400mm 600mm 800mm 1000 1200 1400 1600 1800 2000
1:100 - 0 1m 2m 3m 4m 5m 6m 7m 8m 9m 10m
1:50 - 0 1m 2m 3m 4m 5m
1:5 - 0 100mm 200mm 300mm 400mm 500mm

RPS

Highfield House, 5 Ridgeway
Quinton Business Park, Birmingham B32 1AF

T: +44(0)121 213 5500 E: rpsbm@rpsgroup.com F: +44(0)121 213 5502

Client Higgins

Project Plender Street Camden

Title Building A Section A2

Status	Drawn By	PM/Checked by
Construction	PhW	-
Job Ref	Scale @ A1	Date Created
AAA5174	1:50	19.06.2014

Drawing Number	Rev
A-A802	B

rpsgroup.com