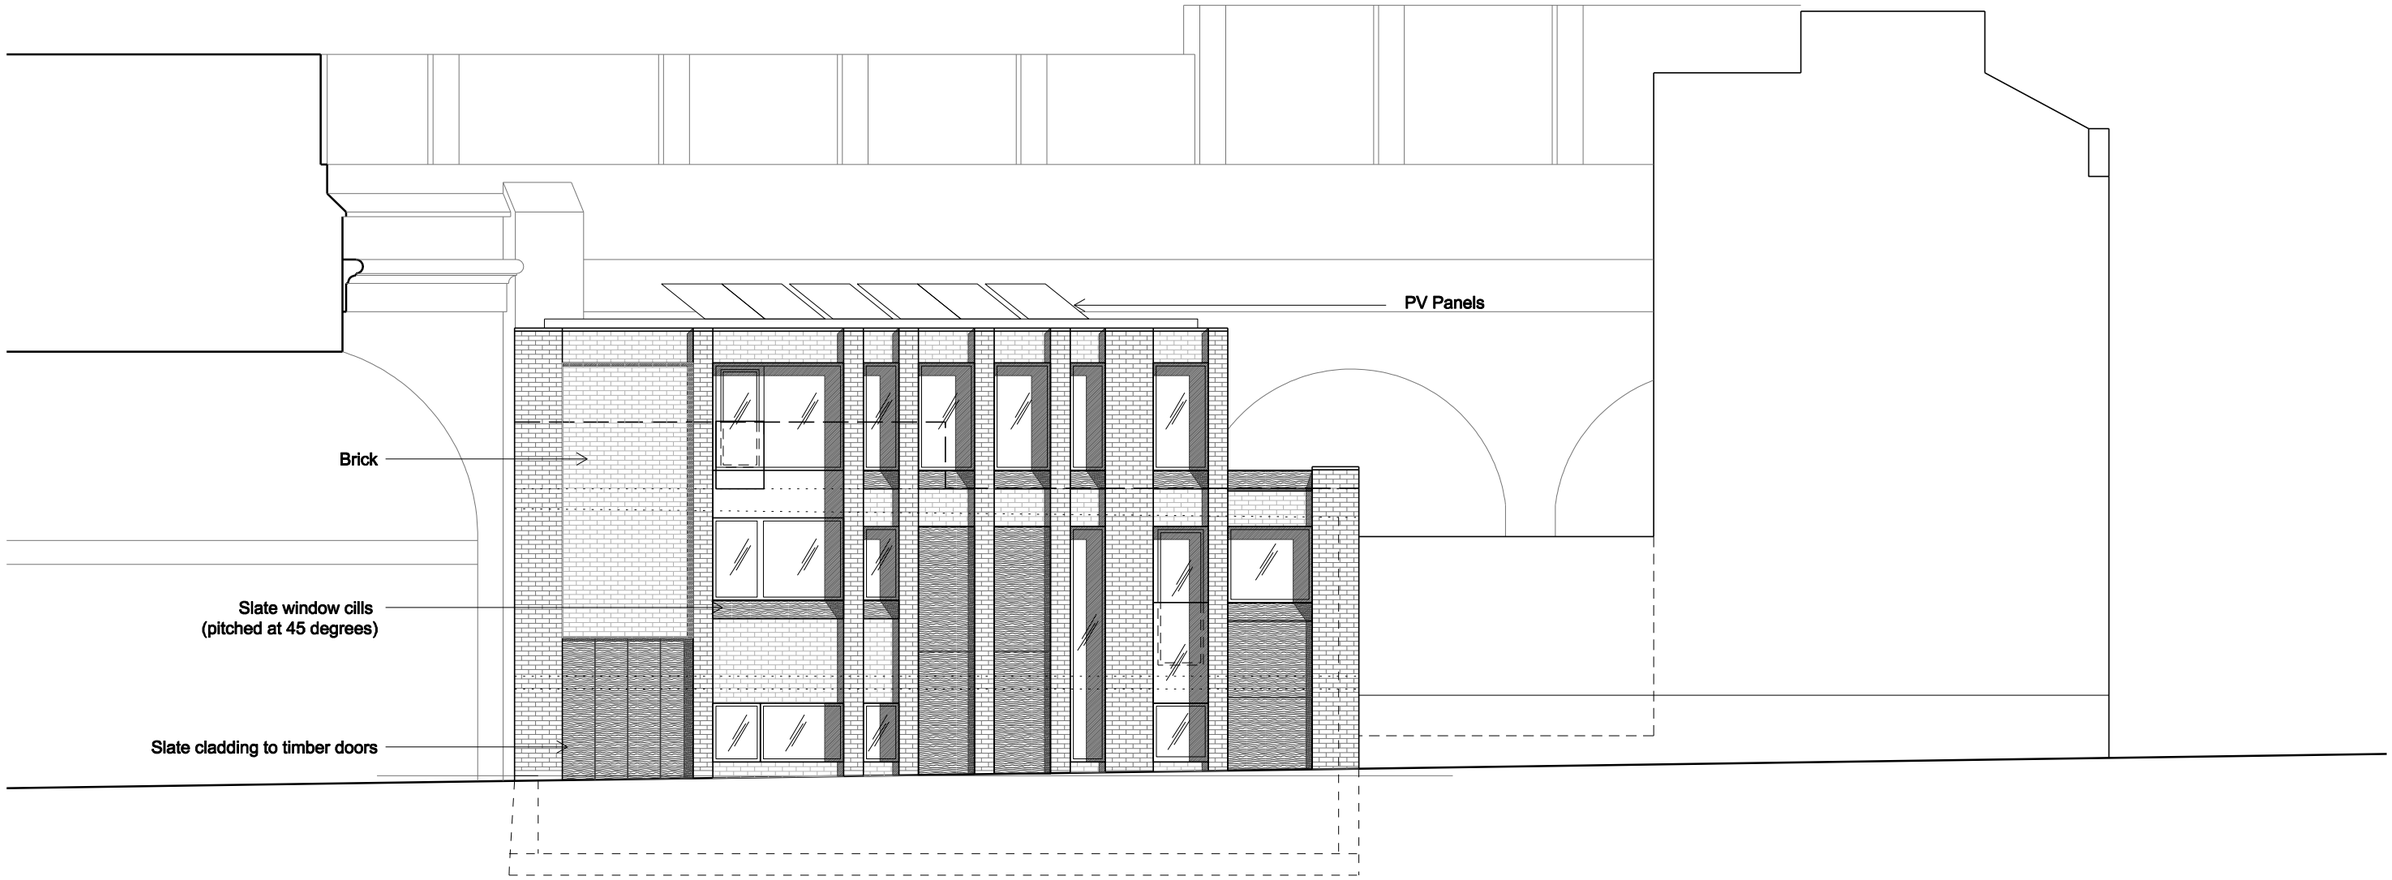

Revisions:			
Suffix / Date / Drawn by			
A	14/12/12	AS	Green roof annotation removed

Revisions:			
Suffix / Date / Drawn by			

PLANNING

Job Name:
2-4 PROWSE PLACE
LONDON, NW1 9PH

Drawing Title:
PROPOSED ELEVATION FRONT

european urban architecture
4TH FLOOR, SOPHIA HOUSE
32 -34 FEATHERSTONE STREET, LONDON, EC1Y 2BJ
TEL: 020 7250-0090 FAX: 020 7250-0993
www.europeanurban.com

Scale:	Date:	Drawn:	Checked:	Job Ref:	Drawing number:	Revision:
1:100@A3	11/2012	CLC	PW	1046R	AL(0)026	B